FORM No. I.

154

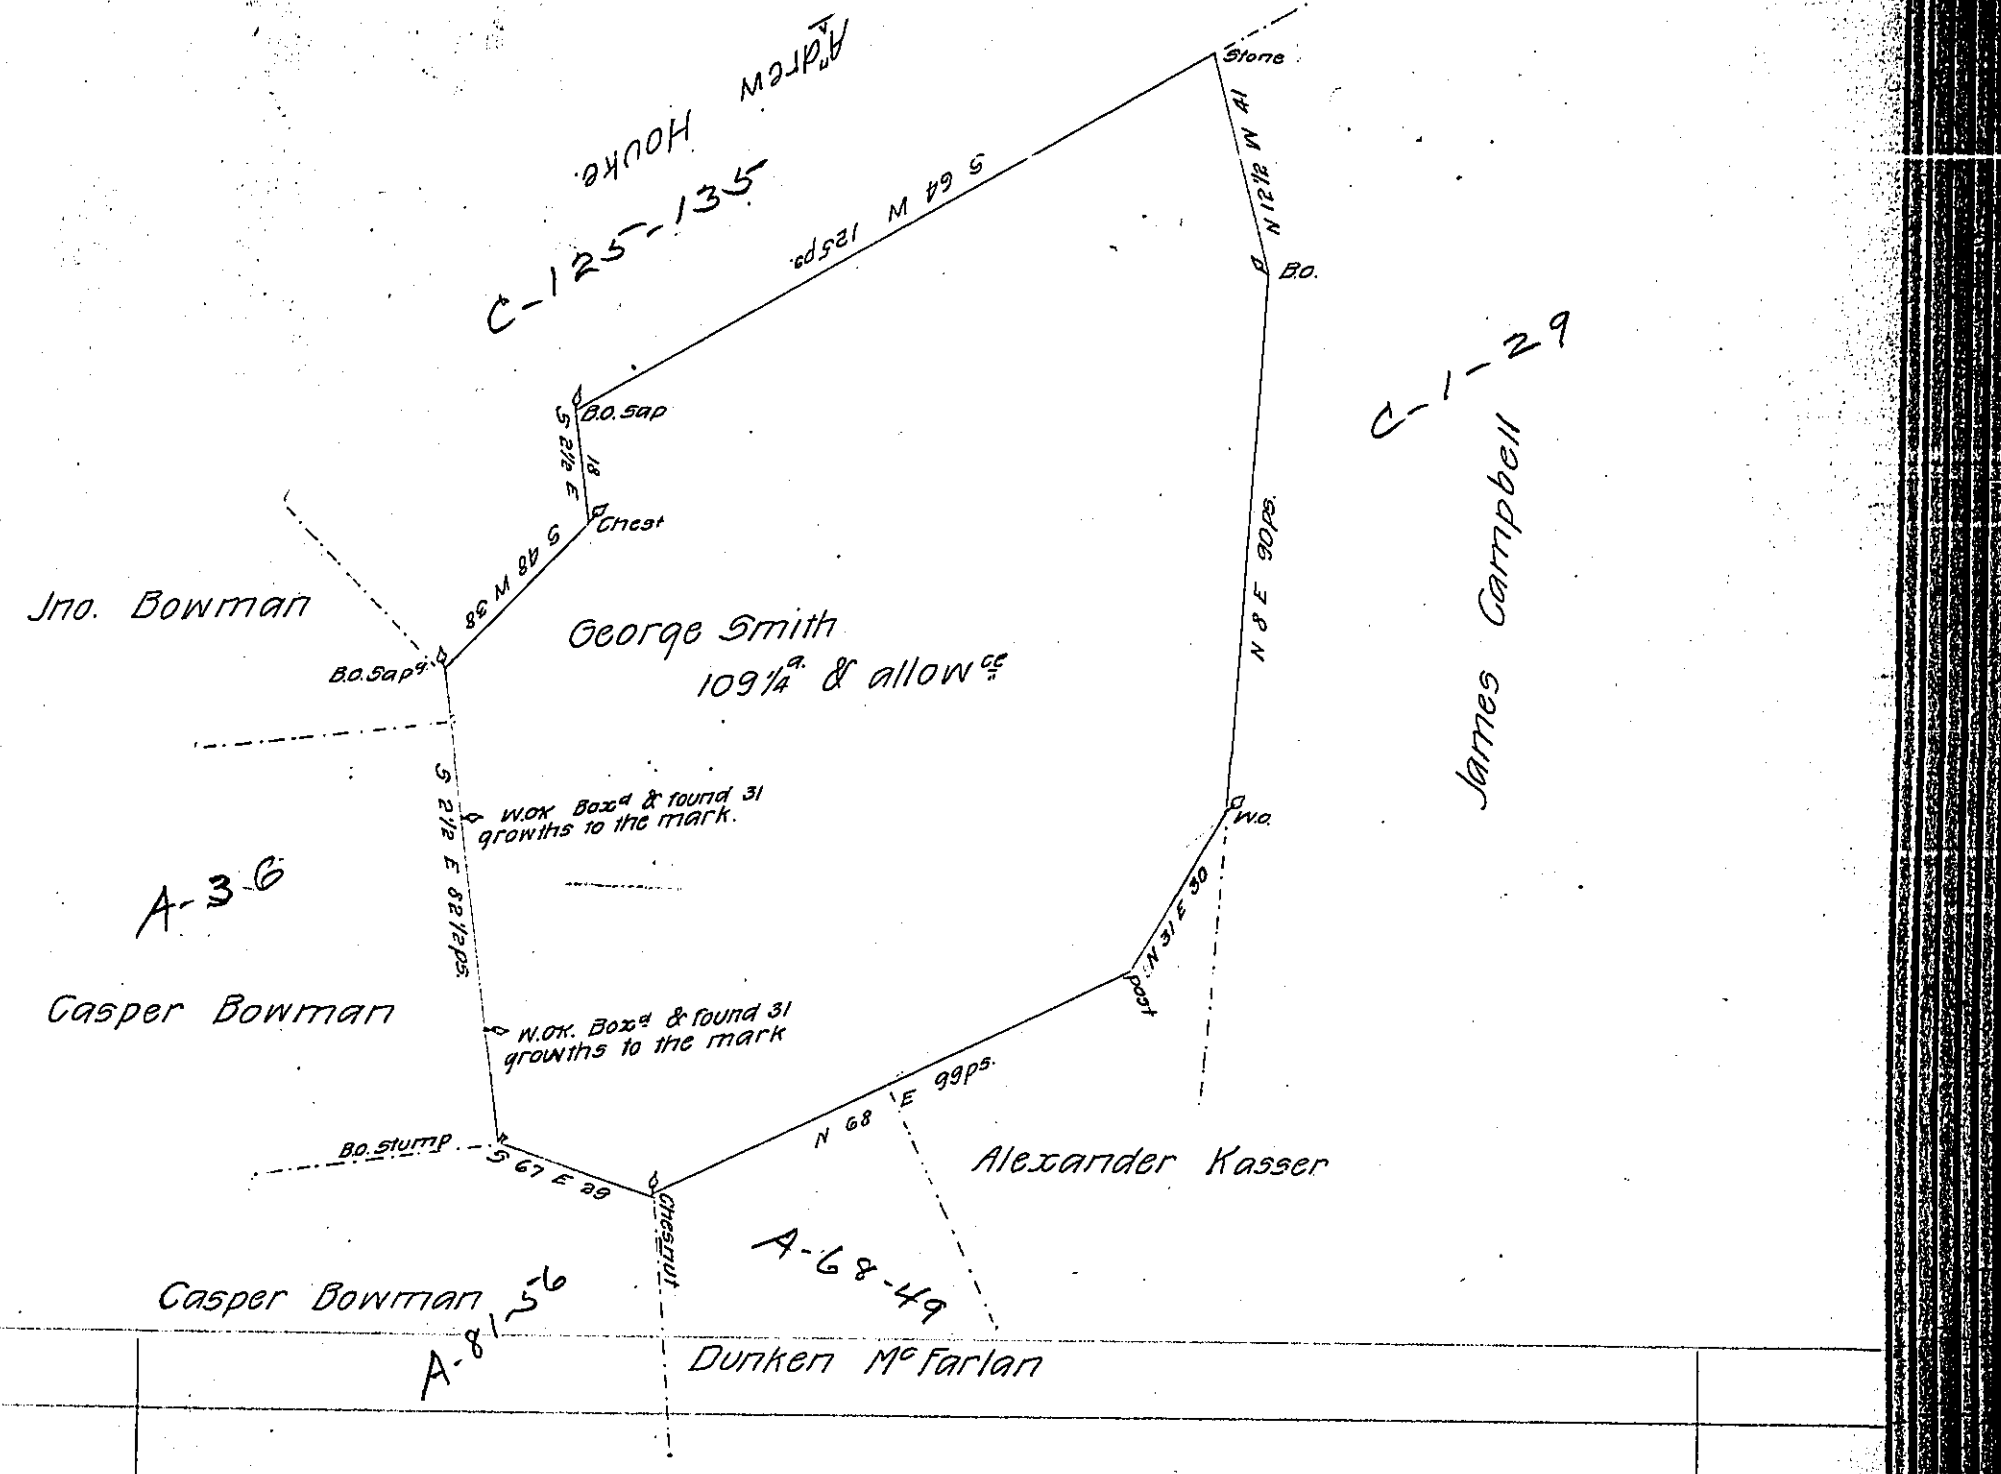

In Pursuance of a warrant of resurvey granted to George Smith bearing dated the 14th day of January 1763 I did resuvey on the 10th day of Septemr 1764 for said Smith a certain tract of land situate in Strasburg Township in the County of Lancaster bounded as above described being formerly surveyed to Alexander Kasser, & afterward resurveyed in Decemr 1758 by Jno Scull for Barbara Bowman & John Bowman junr administrators to the estate of Casper Bowman deced who sold the same to said Smith: Containing one hundred & nine acres & one quarter & the allowance of 6a P Cent for roads & highways

P-Jno Lukens S.G

IN TESTIMONY that the above is a copy of the original remaining on file in the Department of Internal Affairs of Pennsylvania, made conformably to an Act of Assembly approved the 16th day of February, 1833, I have hereunto set my Hand and caused the Seal of said Department to be affixed at Harrisburg, this ninth *day of* November *1906.*

Isaac B. Brown

Secretary of Internal Affairs.