FORM No 1.

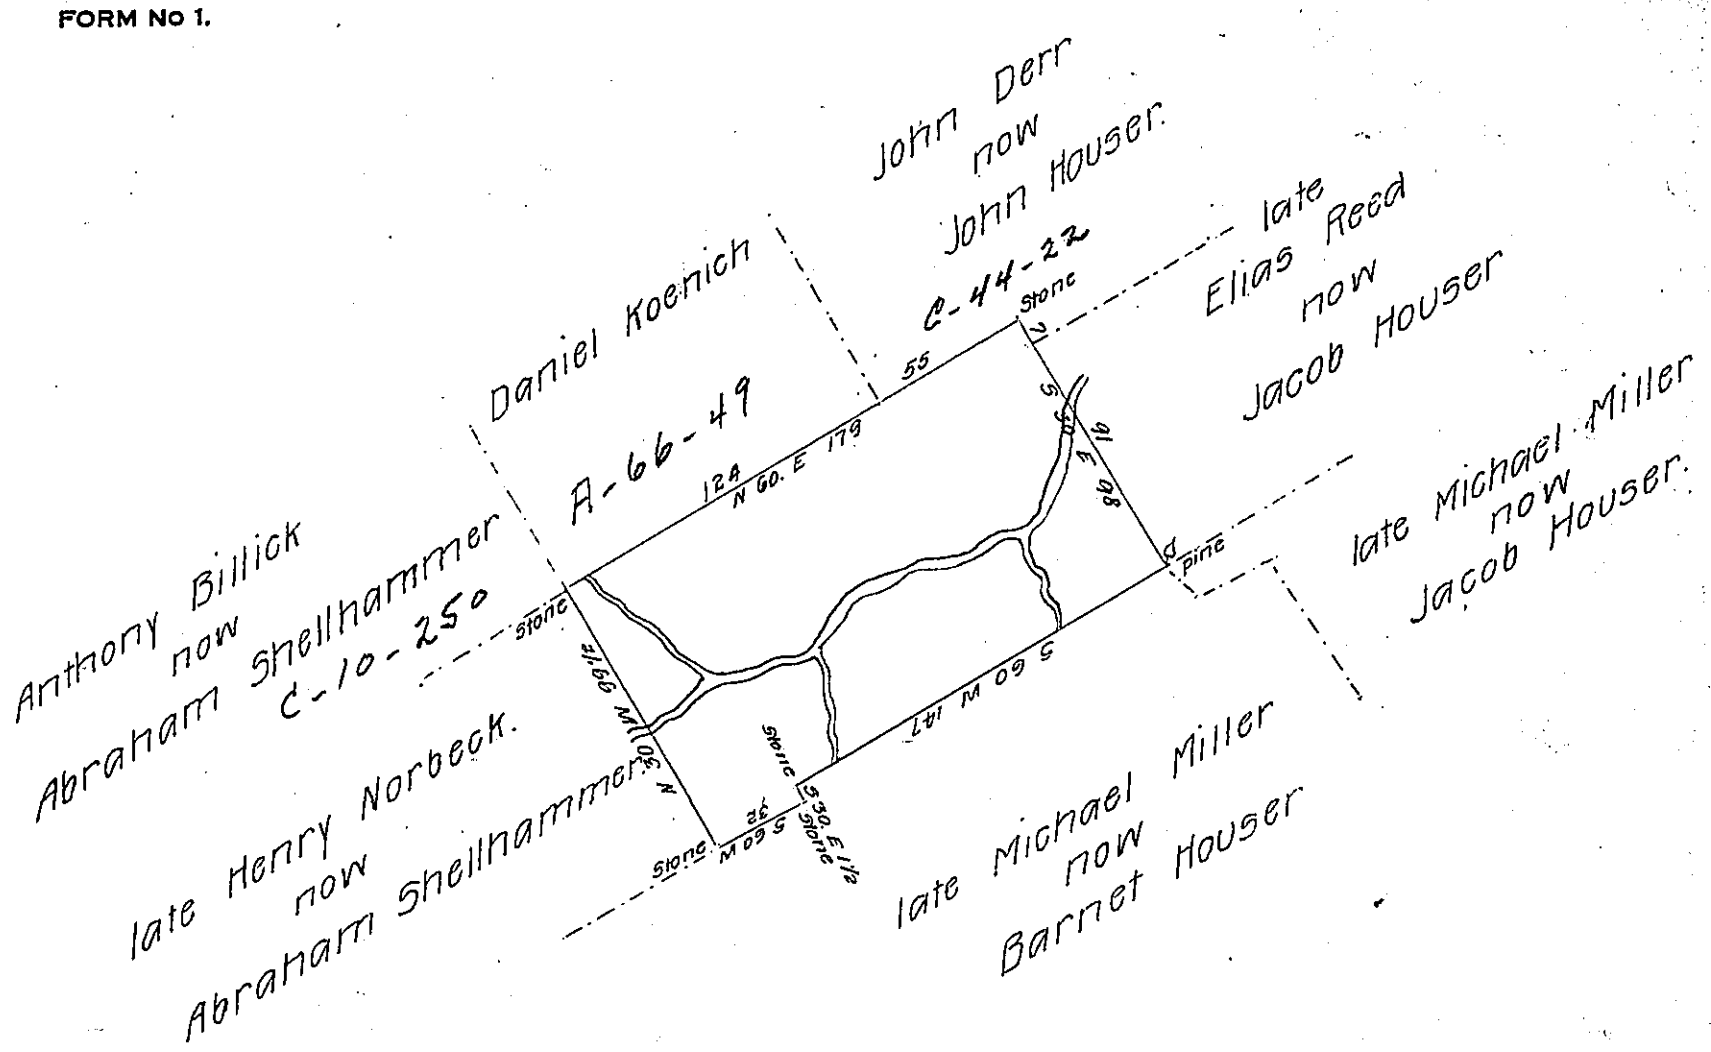

By virtue of a warrant dated the 27 October 1801 Surveyed the 10th December 1801 to Simon Shellhammer the above described tract of land situate on Lizard creek in Penn Township Northampton County Containing one hundred and three acres one hundred and fourteen perches and the allowance of 6 P Cent Pursuant to an order of the Board of Property dated the 6 October 1801.

Geo Palmer D.S.

To Samuel Cochran Esquire

Surveyor General

IN TESTIMONY that the above is a copy of the original remaining on file in the Department of Internal Affairs of Pennsylvania, made conformably to an Act of Assembly approved the 16th day of February, 1833, I have hereunto set my Hand and caused the Seal of said Department to be affixed at Harrisburg, this eighteenth *day of* January *1907.*

Isaac B. Brown

Secretary of Internal Affairs.