FORM NO. 1.

98

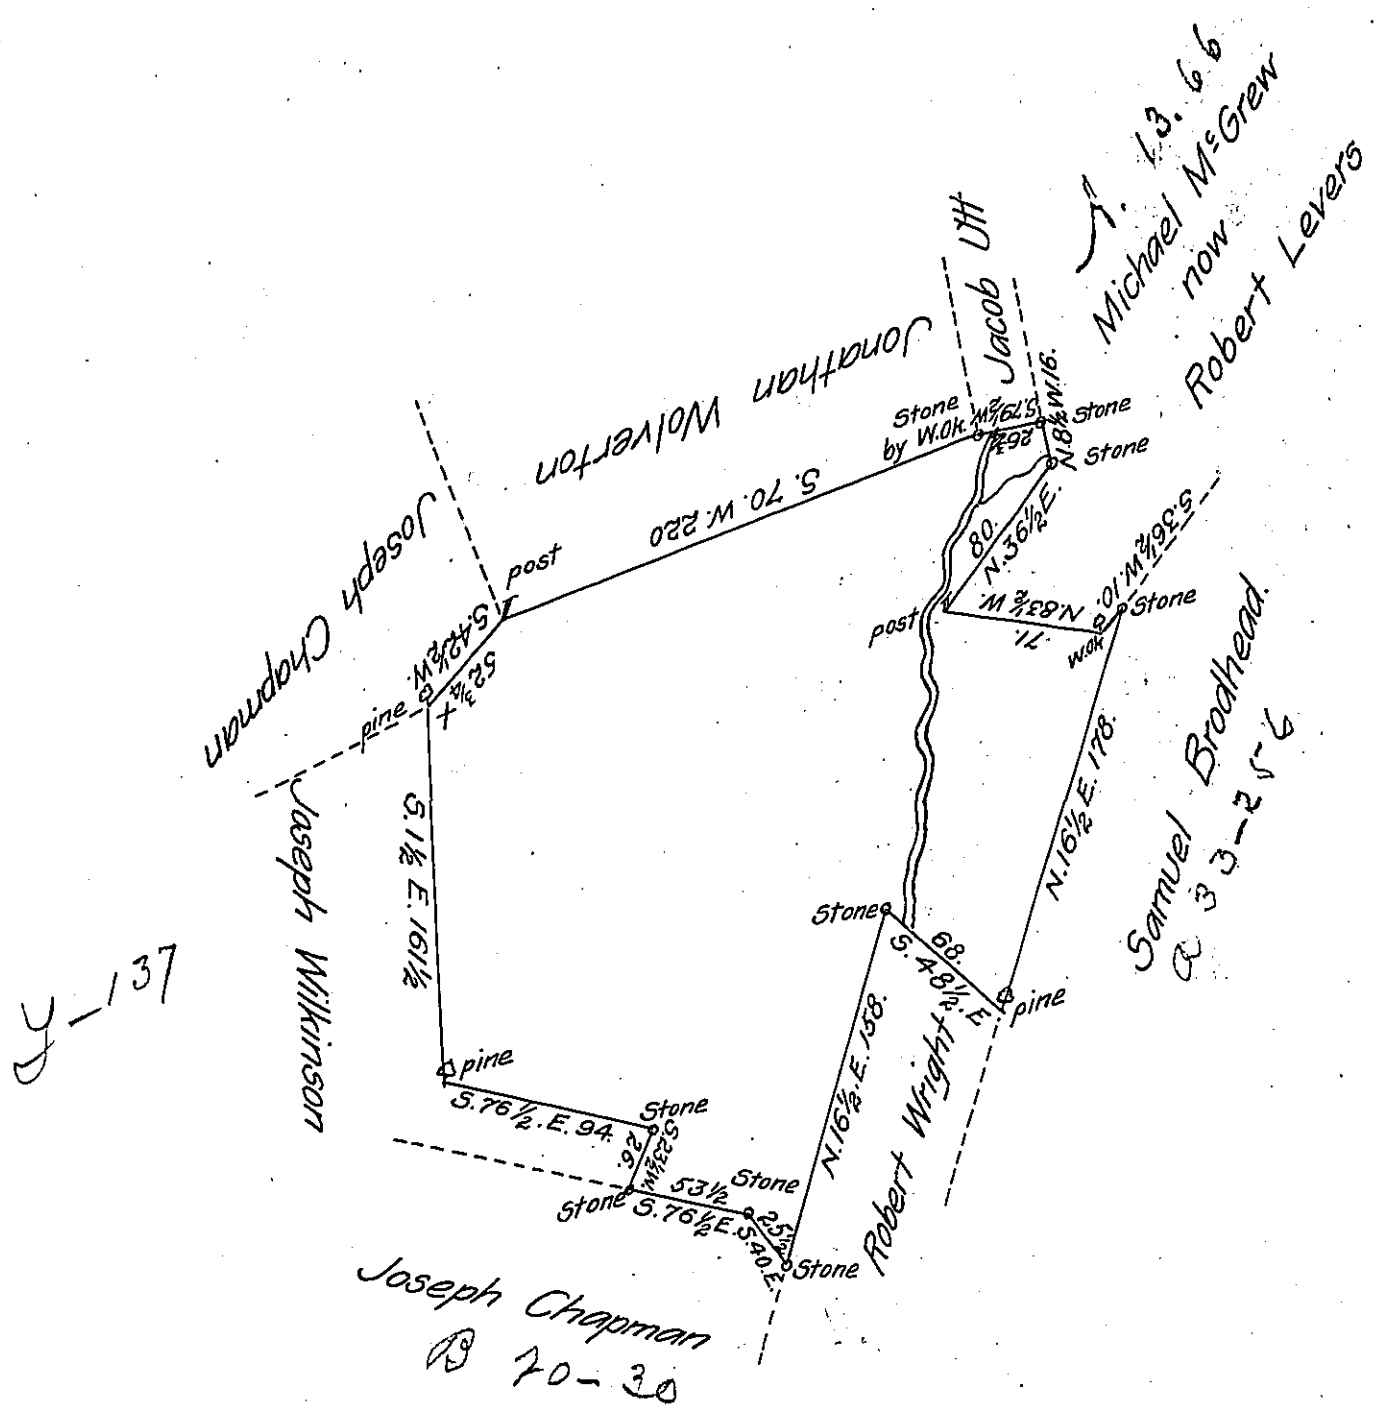

By virtue of a Warrant dated the 5th June 1792 Surveyed the 14 October 1795 to Rachel Smith the above described tract of land situate on big Bushkill in the County of Northampton Containing Three hundred and seventy four Acres twenty eight perches and the allowance of Six p. Cent &a.

p Geo. Palmer D.S.

To Daniel Brodhead Esquire)
Surveyor Genereral. }

IN TESTIMONY that the above is a copy of the original remaining on file in the Department of Internal Affairs of Pennsylvania, made comformably to an Act of Assembly approved the 16th day of February 1833, I have hereunto set my hand and caused the Seal of said Department to be affixed at Harrisburg, this twenty eighth day of December 1906.

Isaac D Brown
Secretary of Internal Affairs.