FORM NO 1.

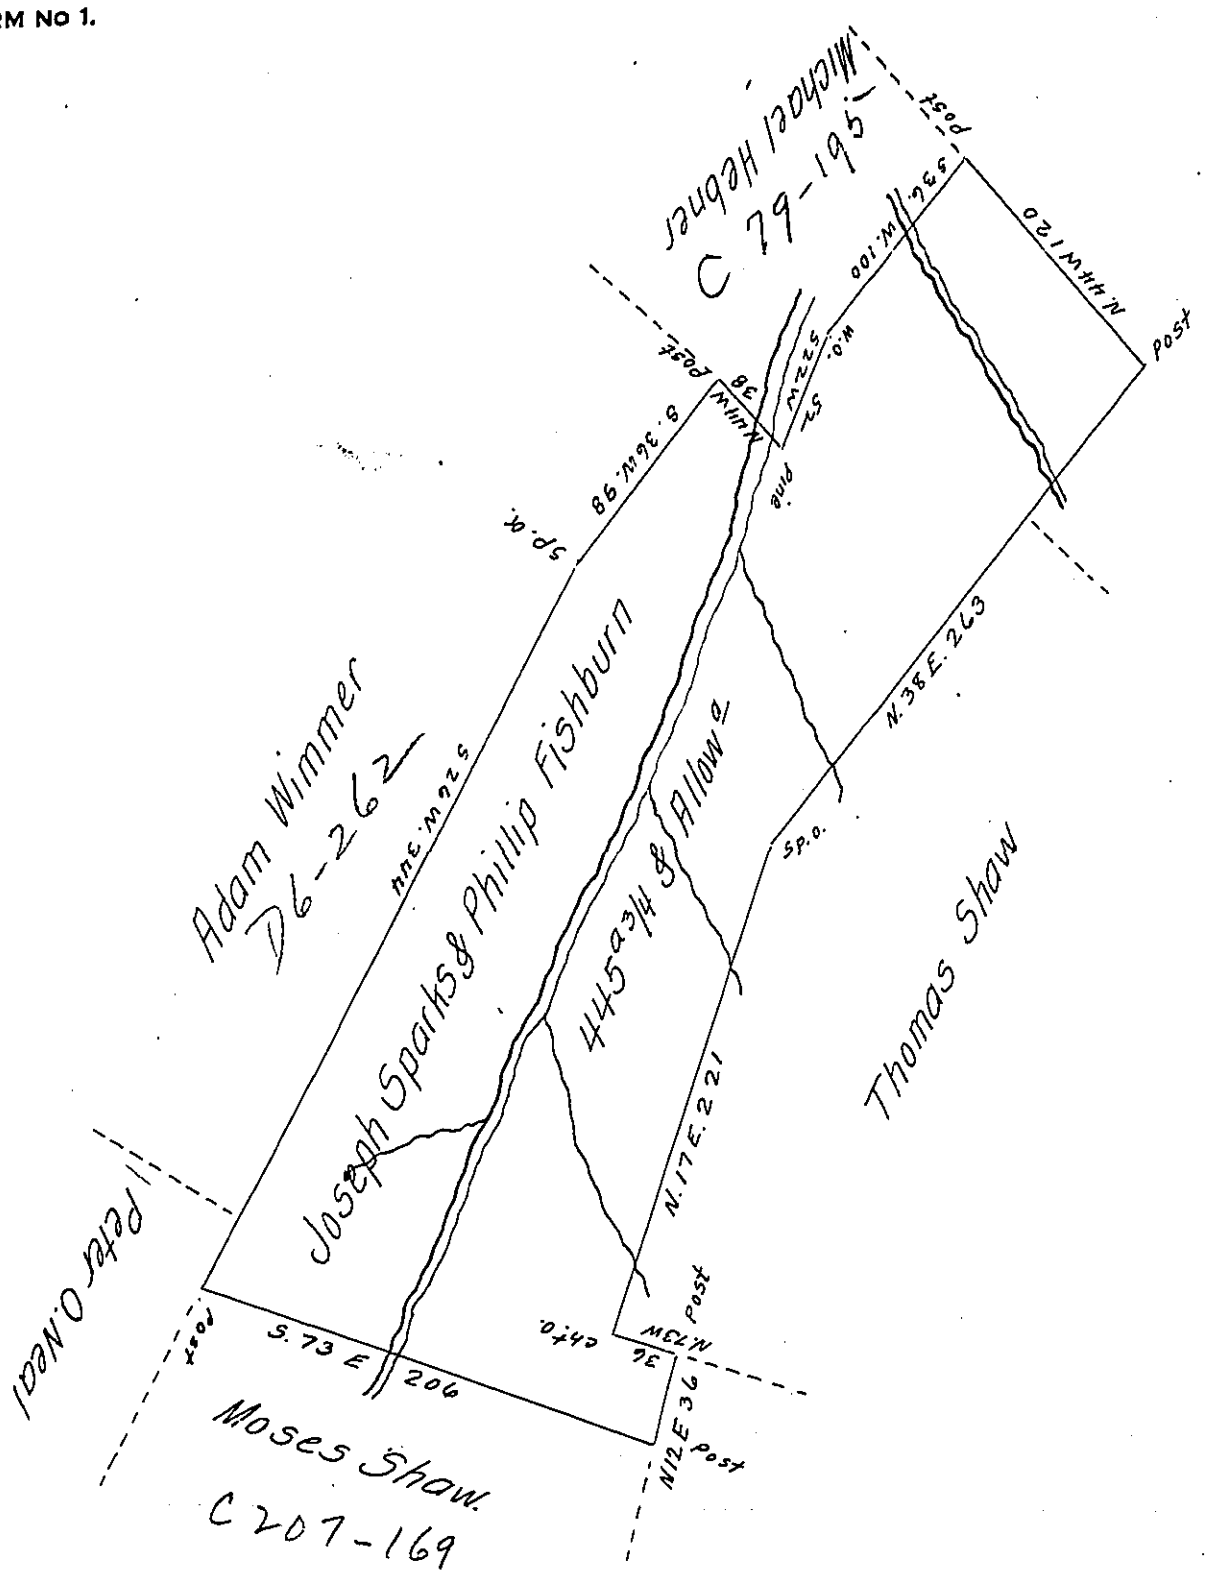

Situated on both Sides of Brushy Run in Providence Township Bedford County Containing 445¾ Acres with the Usual Allowance of Six pr. Cent for Roads &c^a. Surveyed for Joseph Sparks & Philip Fishburn the 11th day of September 1795. on Warrant dated the 16th day of April 1794.

George Woods. Depty Surv^r.

August 20th 1808. Examined and Corrected by me

John Anderson

Deputy Surveyor

To Samuel Cochran Esq^r.

Surveyor General

IN TESTIMONY that the above is a copy of the original remaining on file in the Department of Internal Affairs of Pennsylvania, made conformably to an Act of Assembly approved the 16th day of February, 1833, I have hereunto set my Hand and caused the Seal of said Department to be affixed at Harrisburg, this twenty ninth day of January 1907

Secretary of Internal Affairs.