FORM No 1.

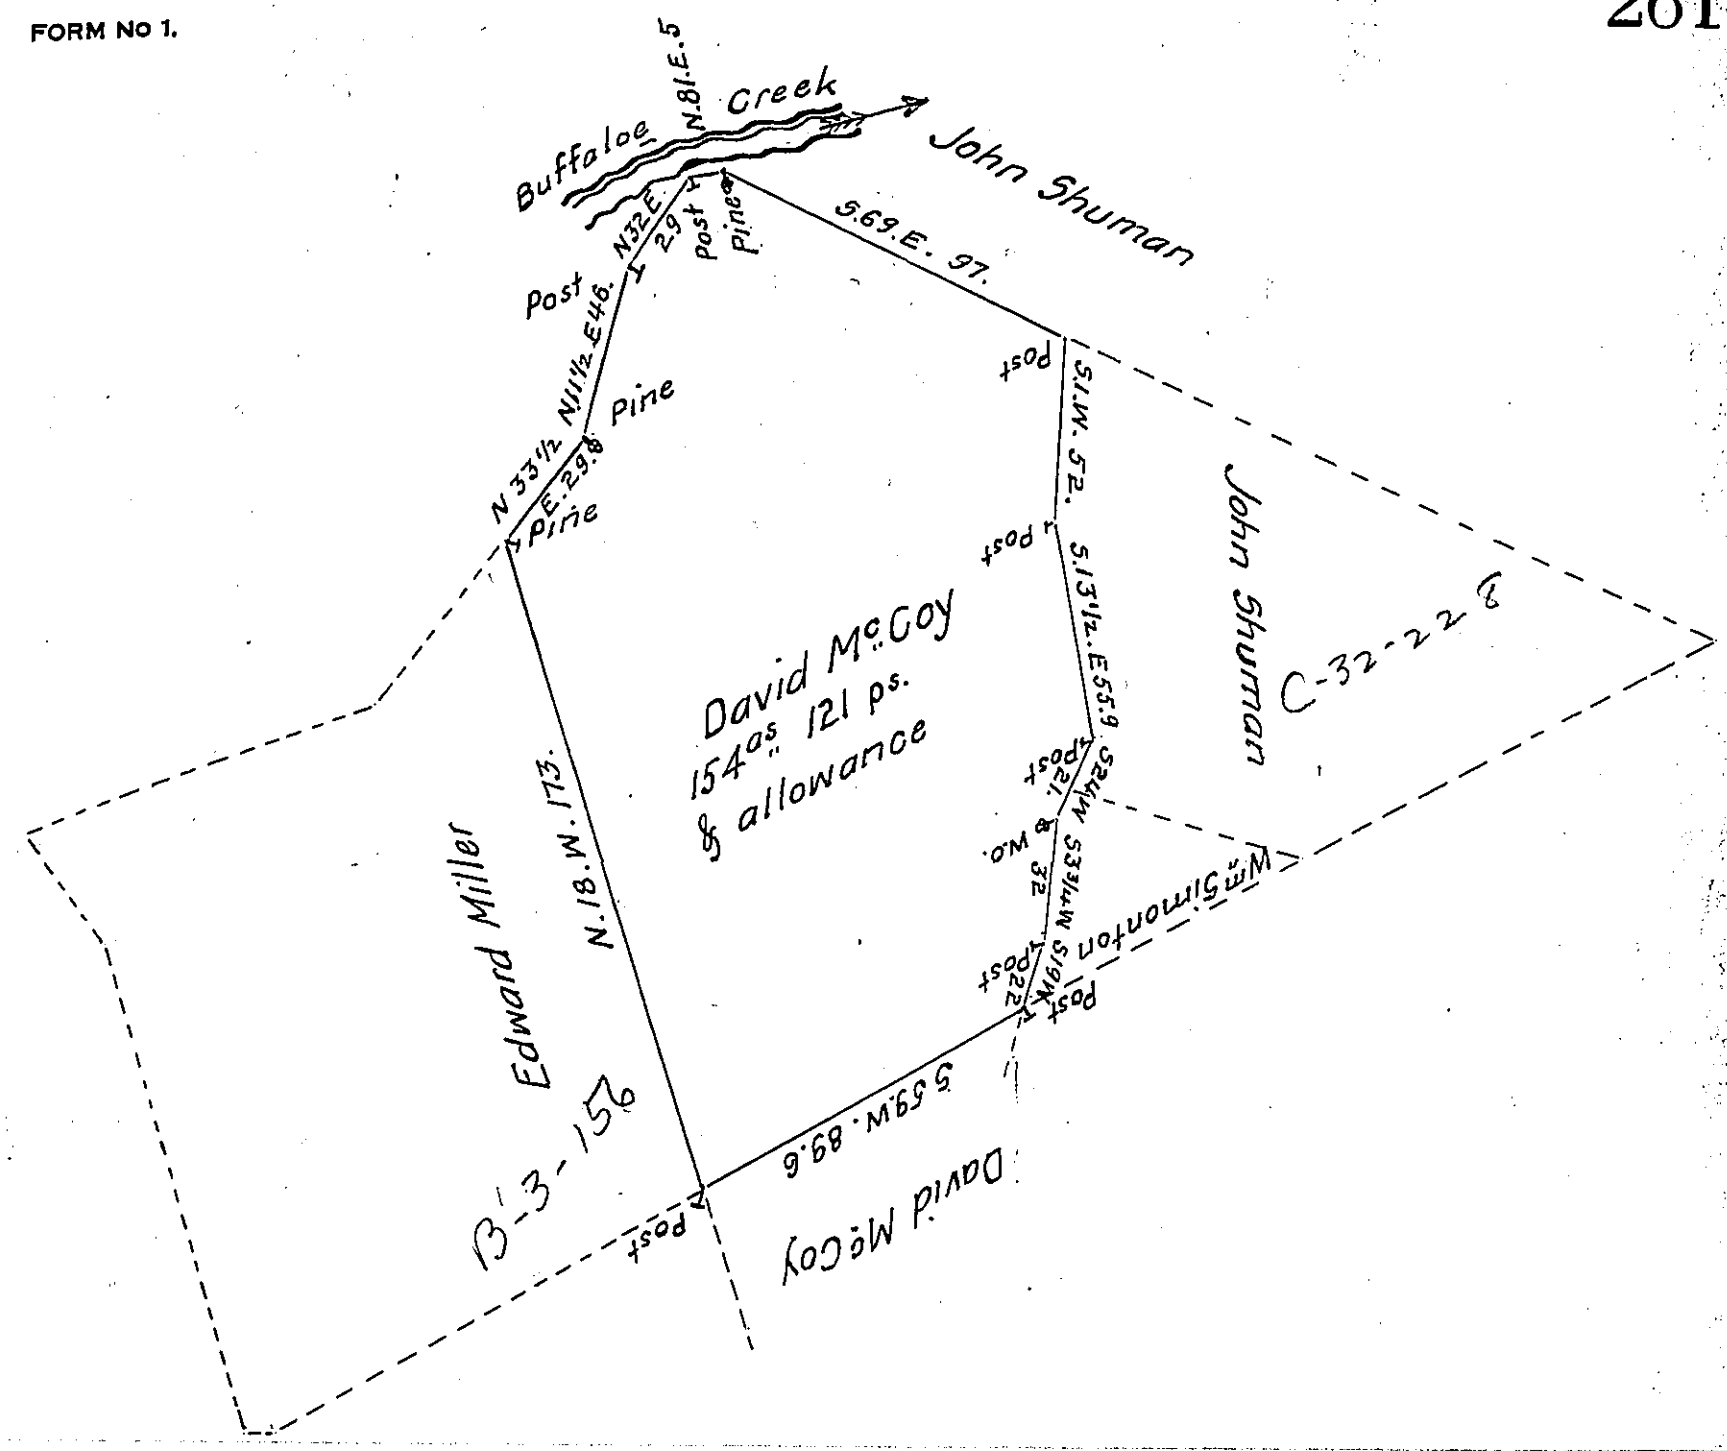

Draft of a tract of land Situate in Saville Township Perry County Containing One hundred and fifty four Acres one hundred and twenty one perches & allowance of Six per Cent for roads &c Part of 436a 66p Originally Surveyed on a warrant granted to Joseph Cummin and William Johnston dated March 31st 1794.

The above part Surveyed October the 13th 1845 for ~~David~~ Thomas McCoy the Owner

P. Wm Wilson D.S.

John Laporte Esq.
Surveyor General of Pa

IN TESTIMONY that the above is a copy of the original remaining on file in the Department of Internal Affairs of Pennsylvania, made conformably to an Act of Assembly approved the 16th day of February, 1833, I have hereunto set my Hand and caused the Seal of said Department to be affixed at Harrisburg, this thirty-first day of January 1907.

Isaac B. Brown
Secretary of Internal Affairs.