FORM No. 1.

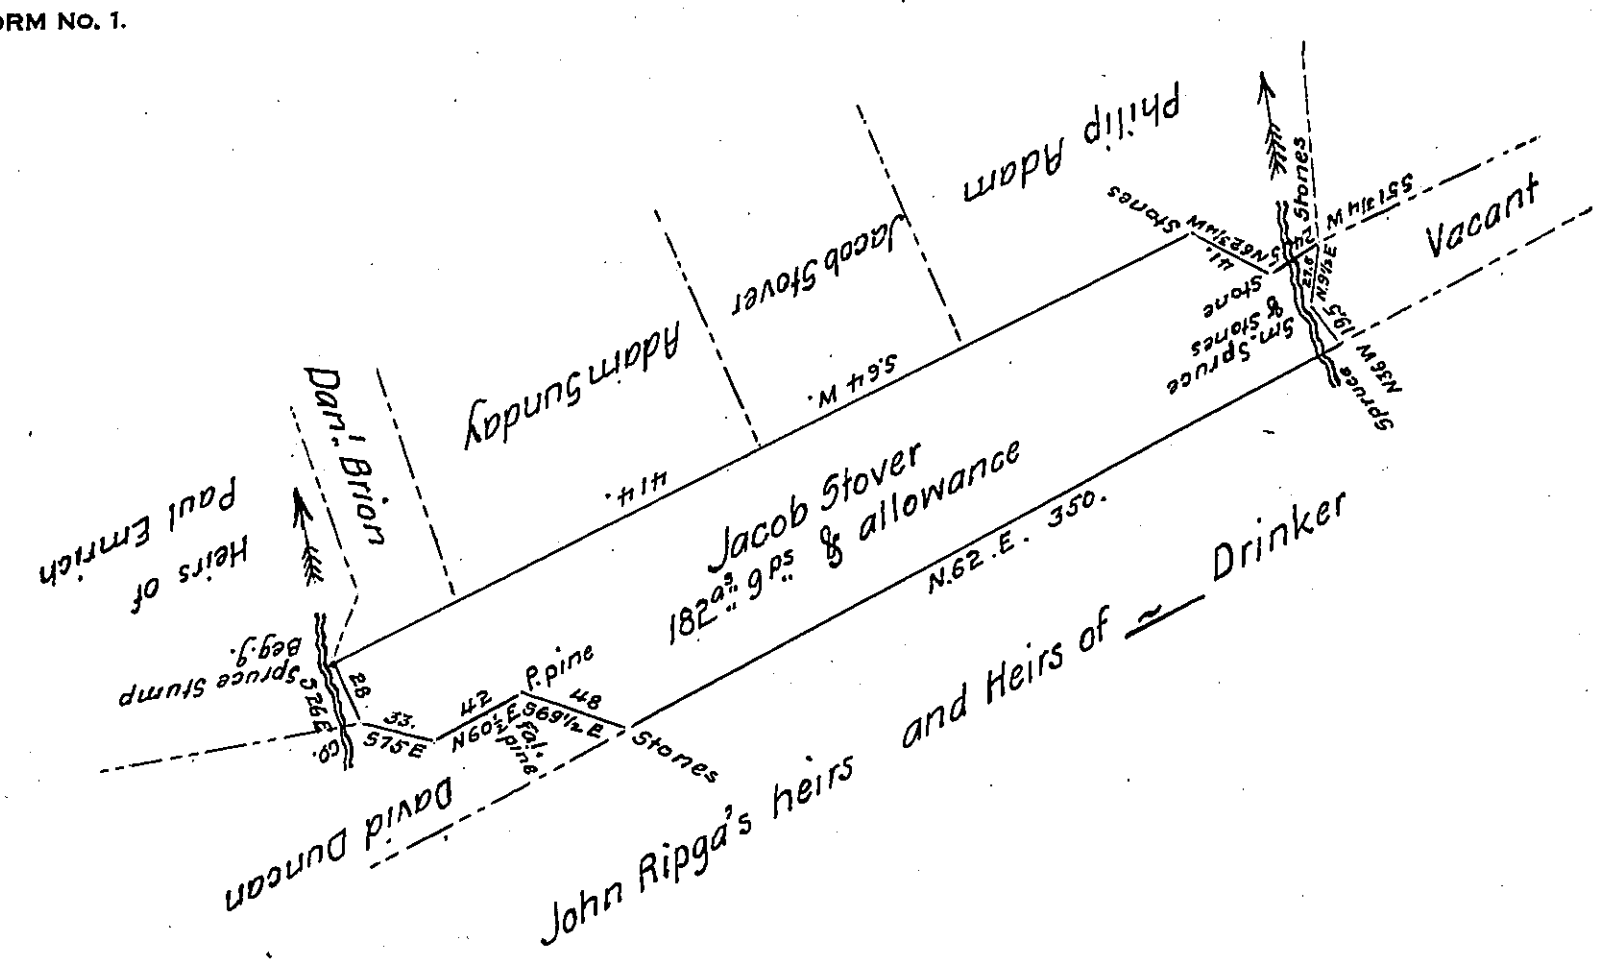

Draft of a tract of Land situate in Gregg township Centre County containing one hundred eighty two acres and nine perches and allowance of six per cent for Roads &c.a Surveyed the 7th day of October A.D. 1845 in pursuance of a Warrant granted to Jacob Stover dated the 24th day of September 1845 for 182 Acres.

To John Laporte Esq.r
Surveyor General.

per Jacob Bollinger D.S.

IN TESTIMONY that the above is a copy of the original remaining on file in the Department of Internal Affairs of Pennsylvania, made comformably to an Act of Assembly approved the 16th day of February 1833, I have hereunto set my hand and caused the Seal of said Department to be affixed at Harrisburg, this thirty-first *day of* January *1907.*

Isaac B. Brown
Secretary of Internal Affairs.