FORM No. 1.

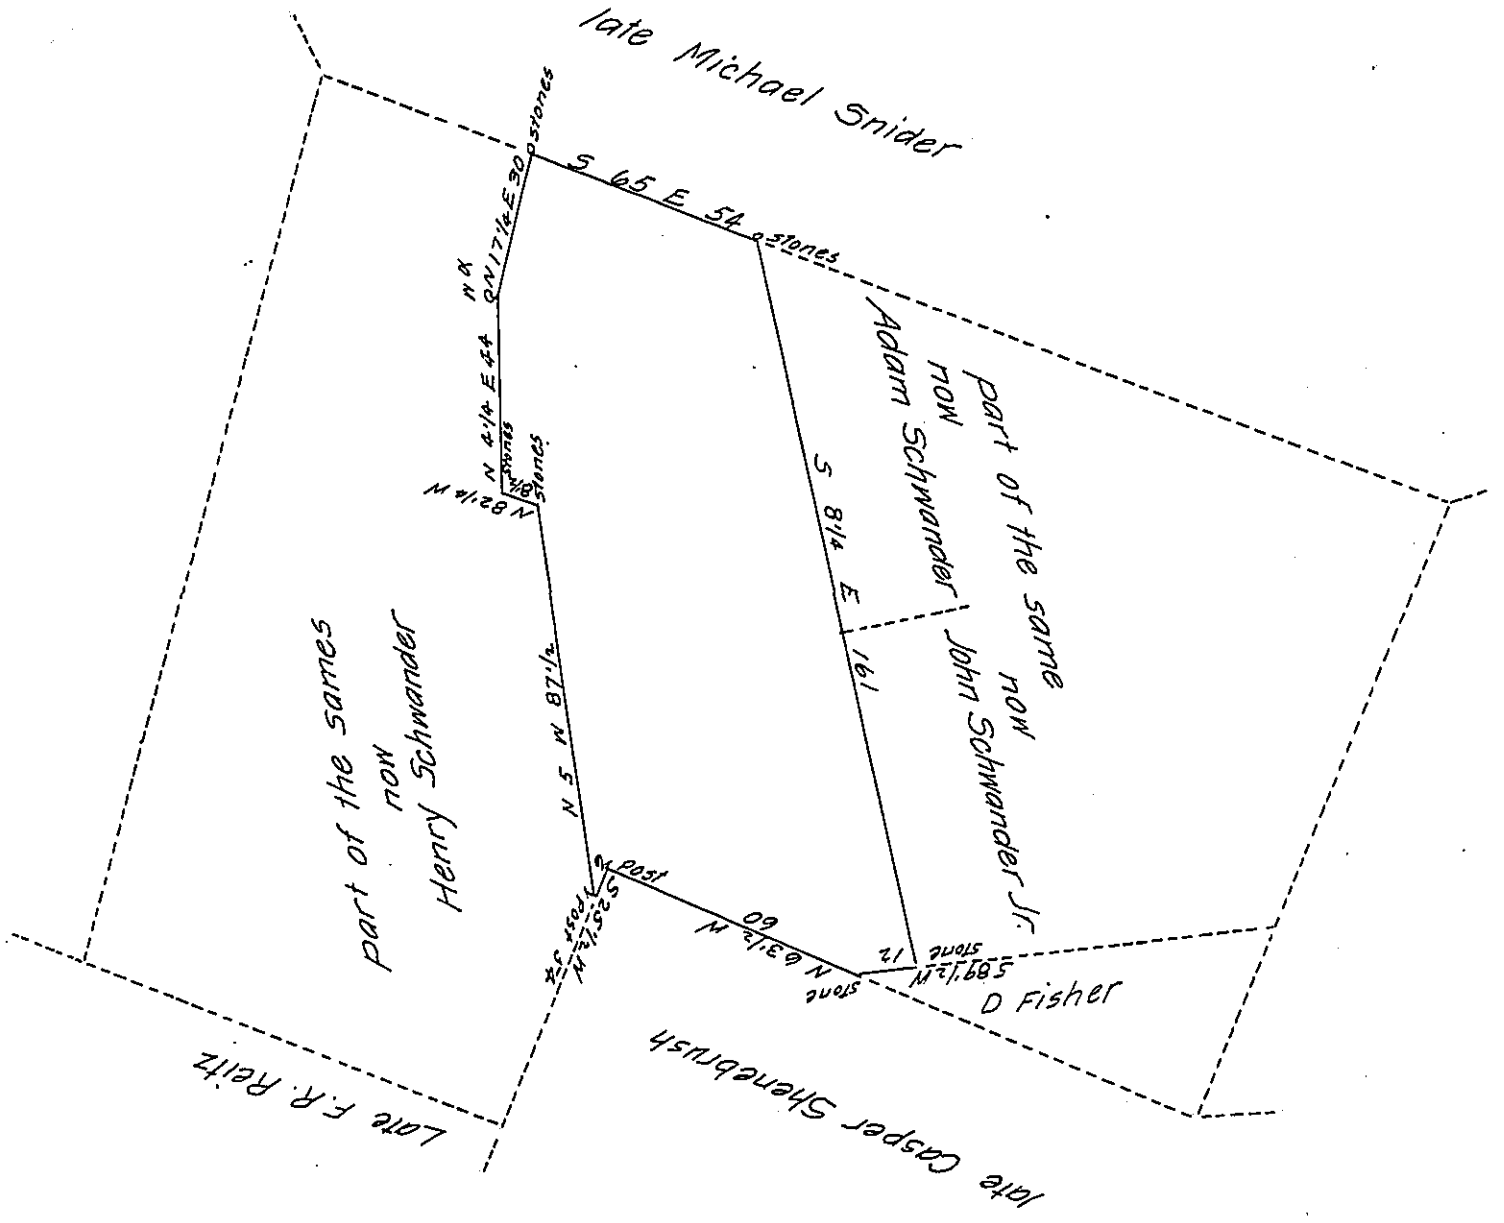

A Draught of a tract of Land Situate in South Whitehall township in the County of Lehigh, Containing Fifty eight acres eighty eight perches & Allowance of 6 P.cent &c. Being part of two hundred forty three & a quarter Acres & Allᵃ Originally Surveyed to Mathias Sheaver by Warrant of November 17th 1752. The above Resurveyed for John Schwander Nove. 28th 1826.

Geo. S. Eisenhart

Gabriel Hiester Es.

S.G.

IN TESTIMONY that the above is a copy of the original remaining on file in the Department of Internal Affairs of Pennsylvania, made comformably to an Act of Assembly approved the 16th day of February 1833, I have hereunto set my hand and caused the Seal of said Department to be affixed at Harrisburg, this thirty first *day of* December *1906*

Isaac D. Brown

Secretary of Internal Affairs.