FORM No. 1.

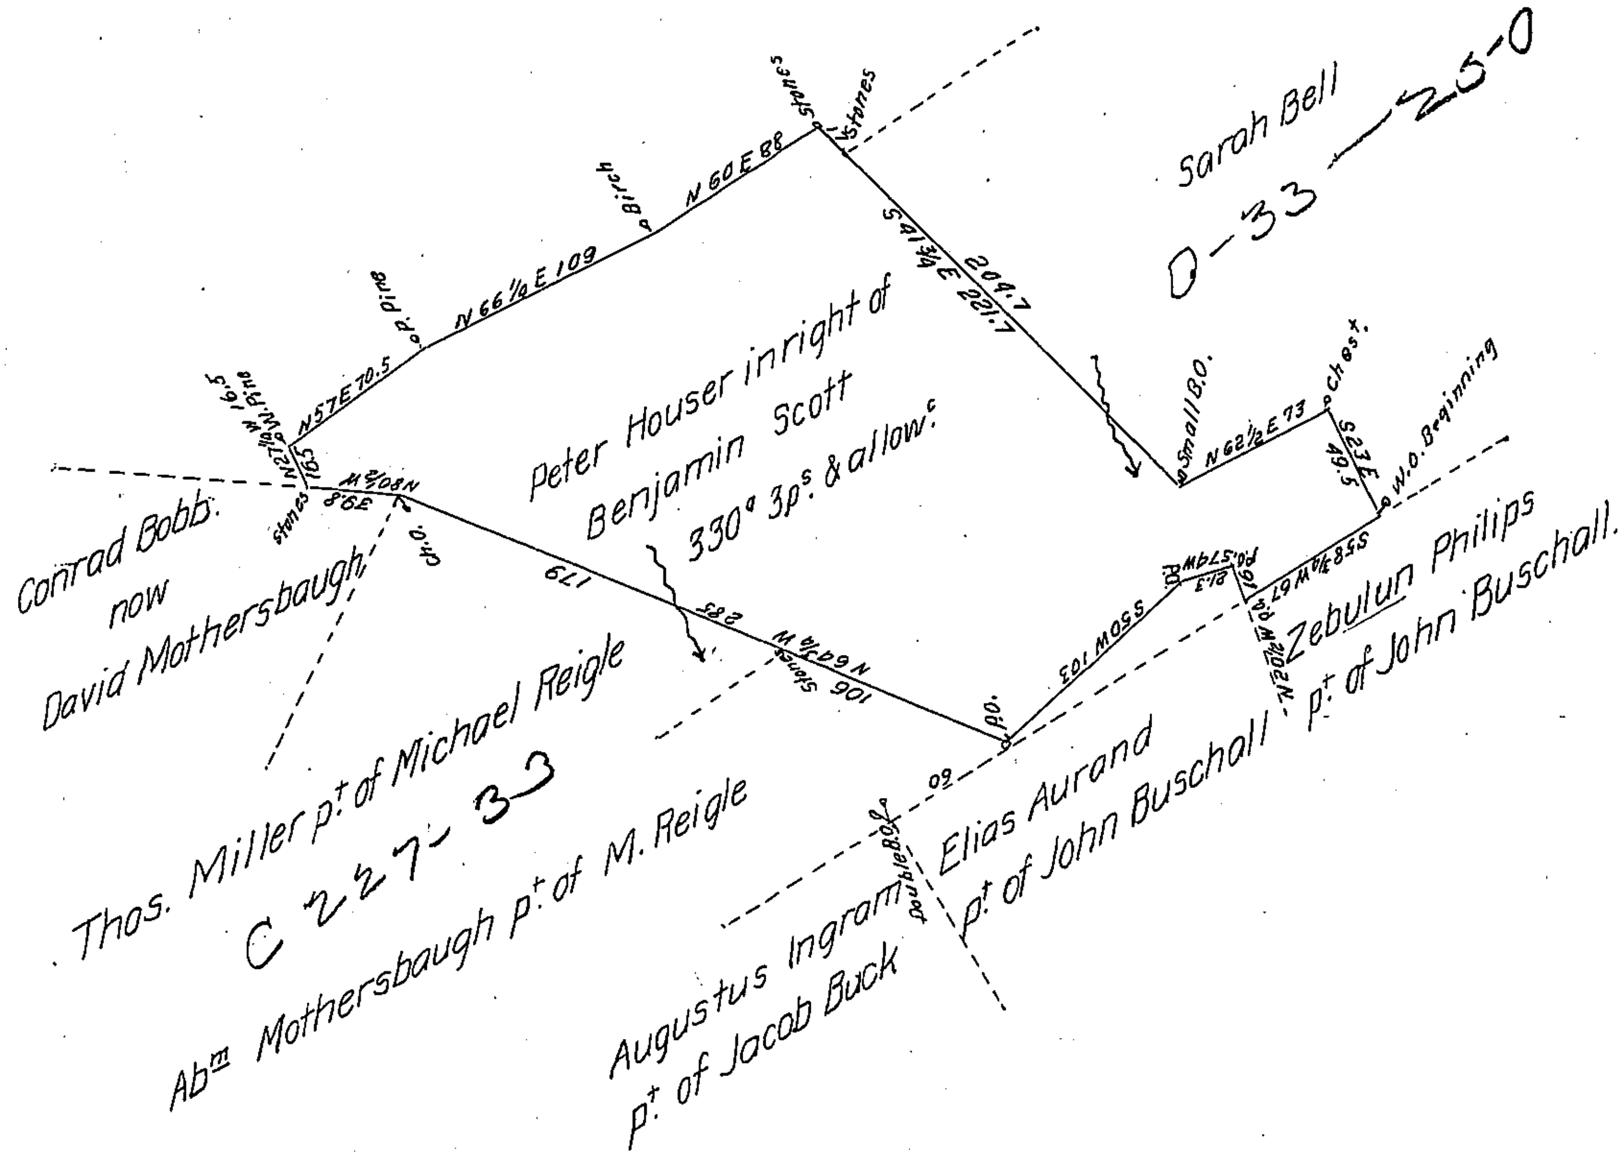

A Draught of 330ª 3 perches of land with allowance of six per cent for roads &c. Situate in Decatur Township Mifflin County, which appears to have been, in part Surveyed November 13th 1833 on Improvemt of Benjamin Scott commenced about the year 1812 The Jack's Mountain side then left open Examined by the lines on the ground, and the Survey closed February 18th & 19th 1857 for Peter Houser the present owner, in pursuance of a Warrant to Benjamin Scott dated September 1st 1840.

To J. Porter Brawley Esq.   John Swartzell C.S.

Surveyor General of Pennª

IN TESTIMONY that the above is a copy of the original remaining on file in the Department of Internal Affairs of Pennsylvania, made comformably to an Act of Assembly approved the 16th day of February 1833, I have hereunto set my hand and caused the Seal of said Department to be affixed at Harrisburg, this Thirtieth *day of* January *1907*

Isaac B. Brown

Secretary of Internal Affairs.