FORM No 1.

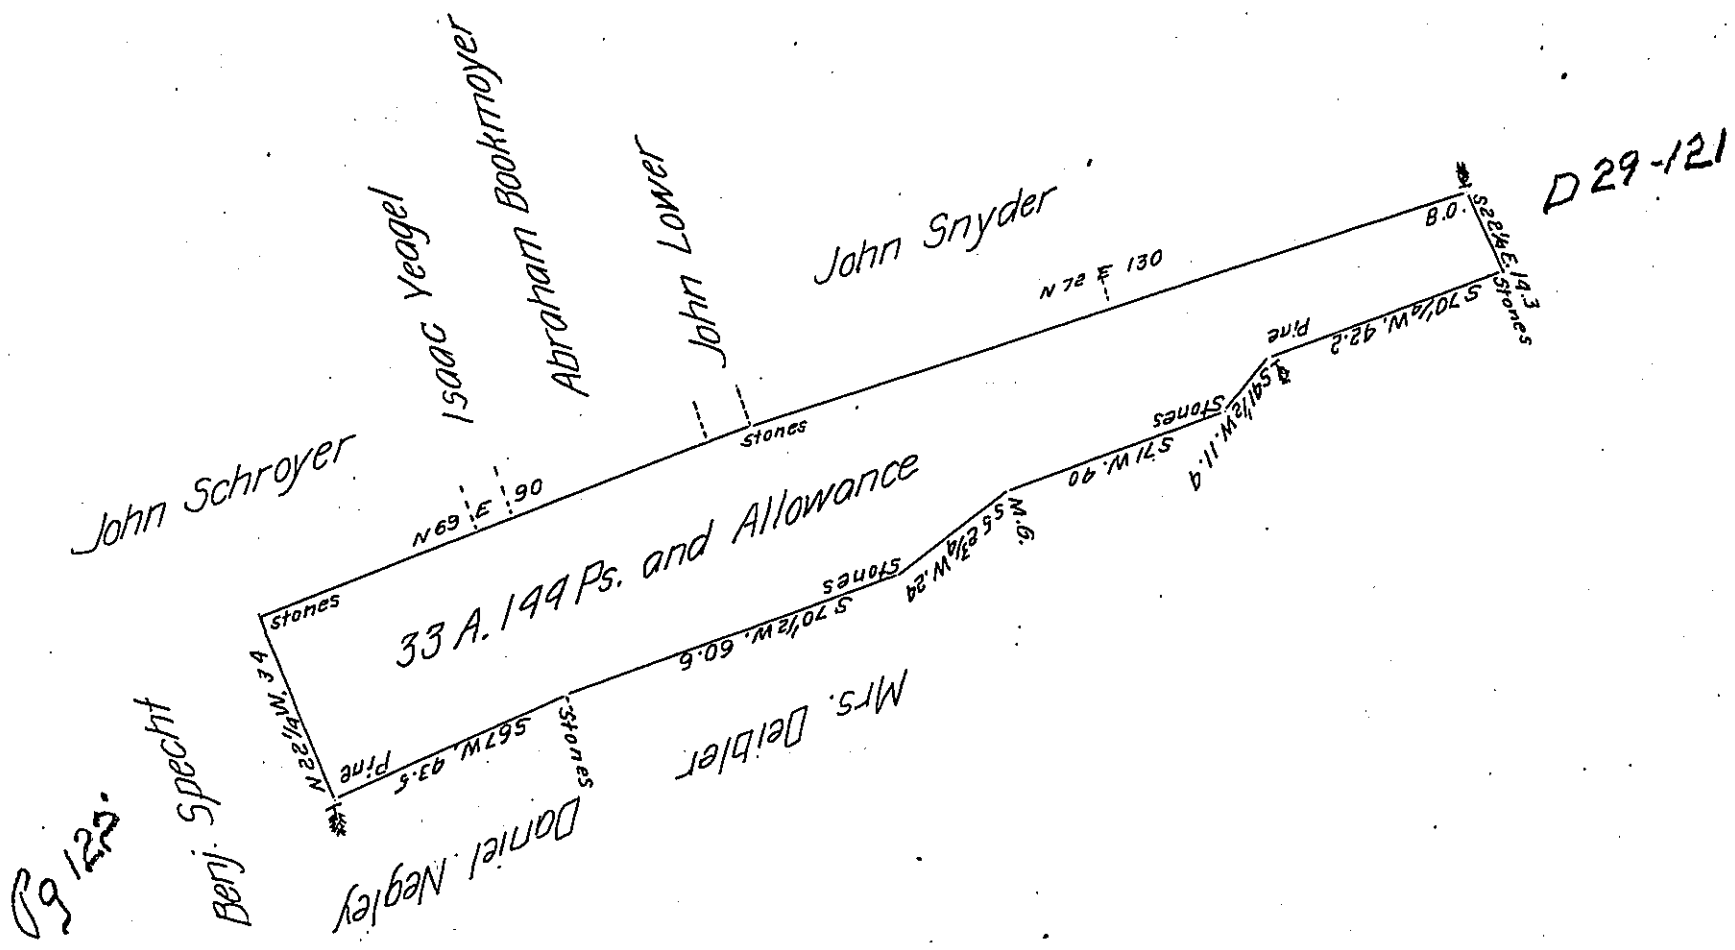

Surveyed the above described tract of land May 31st 1853 for Benjamin Specht in pursuance of a Warrant dated May 5th 1853, Situate in Upper Paxton Township Dauphin County, Pennsylvania, containing 33 acres and 144 perches and the usual allowance of six per cent.

Christian B. Miller

August the 29th 1853, I approve of the above Survey

Sam. Hoffer C.S.

IN TESTIMONY that the above is a copy of the original remaining on file in the Department of Internal Affairs of Pennsylvania, made conformably to an Act of Assembly approved the 16th day of February, 1833, I have hereunto set my Hand and caused the Seal of said Department to be affixed at Harrisburg, this Fifth *day of* February *1907*

Isaac D. Demmy

Secretary of Internal Affairs.