FORM NO 1.

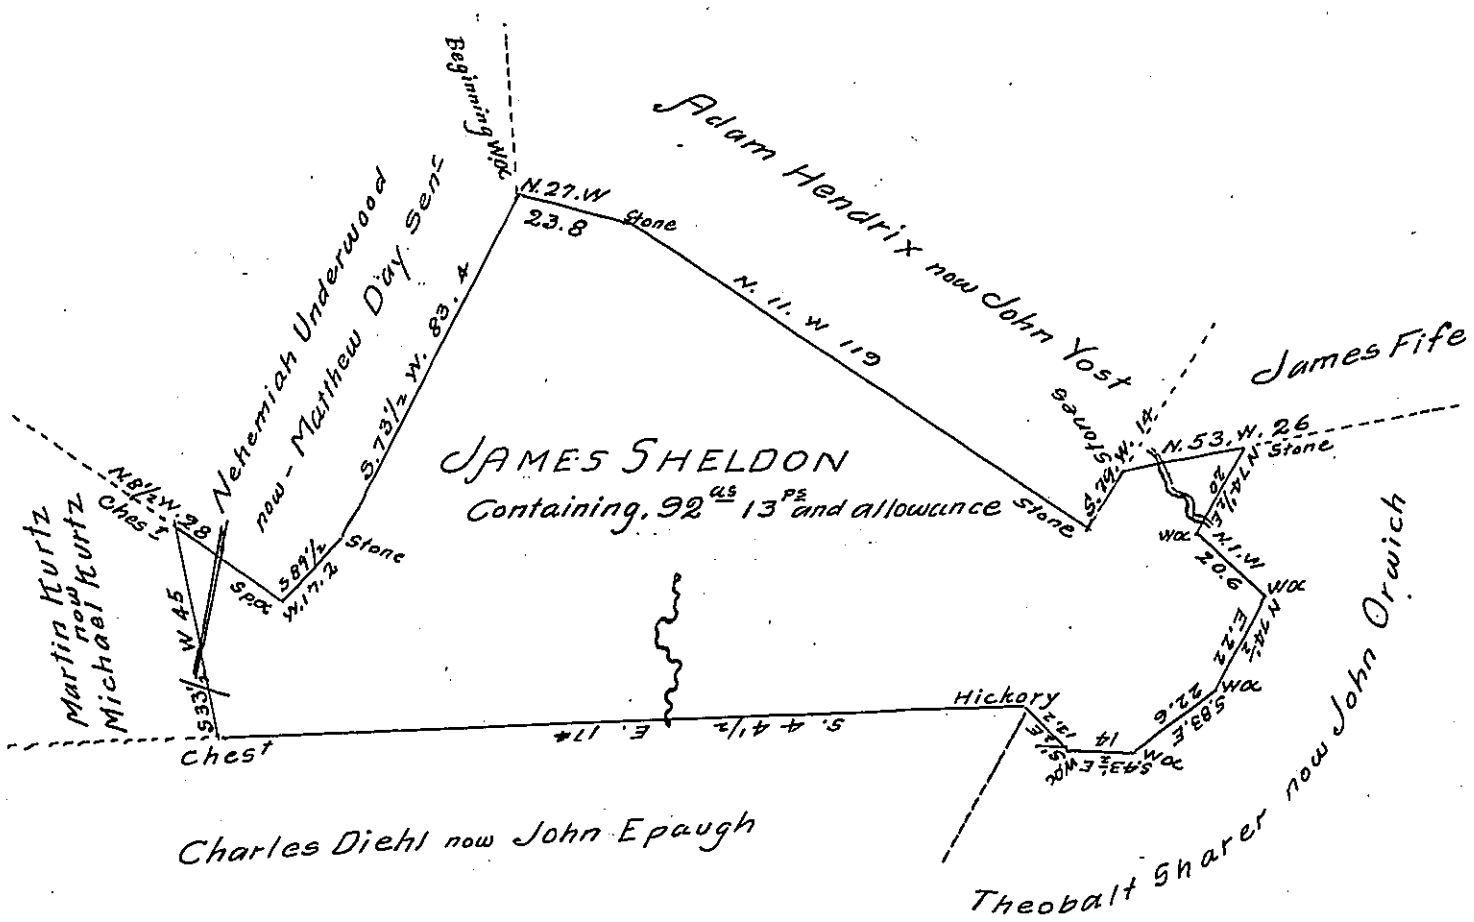

Situate in Shrewsberry township in the County of York Containing as above set forth 92 as 13 perches and the usual allowance of six per Cent &c a Surveyed on the 15th day of June 1824 in pursuance of a Warrant for 200 as granted to James Sheldon bearing date the 6th day of July A. D. 1802

Danl Small D.S.

To Gabriel Hiester Jur Esqr
Surveyor General
Harrisburg Pa.

IN TESTIMONY that the above is a copy of the original remaining on file in the Department of Internal Affairs of Pennsylvania, made conformably to an Act of Assembly approved the 16th day of February, 1833, I have hereunto set my Hand and caused the Seal of said Department to be affixed at Harrisburg, this fourth *day of* February *1907*

Isaac D. Brown

Secretary of Internal Affairs.