FORM No. I.

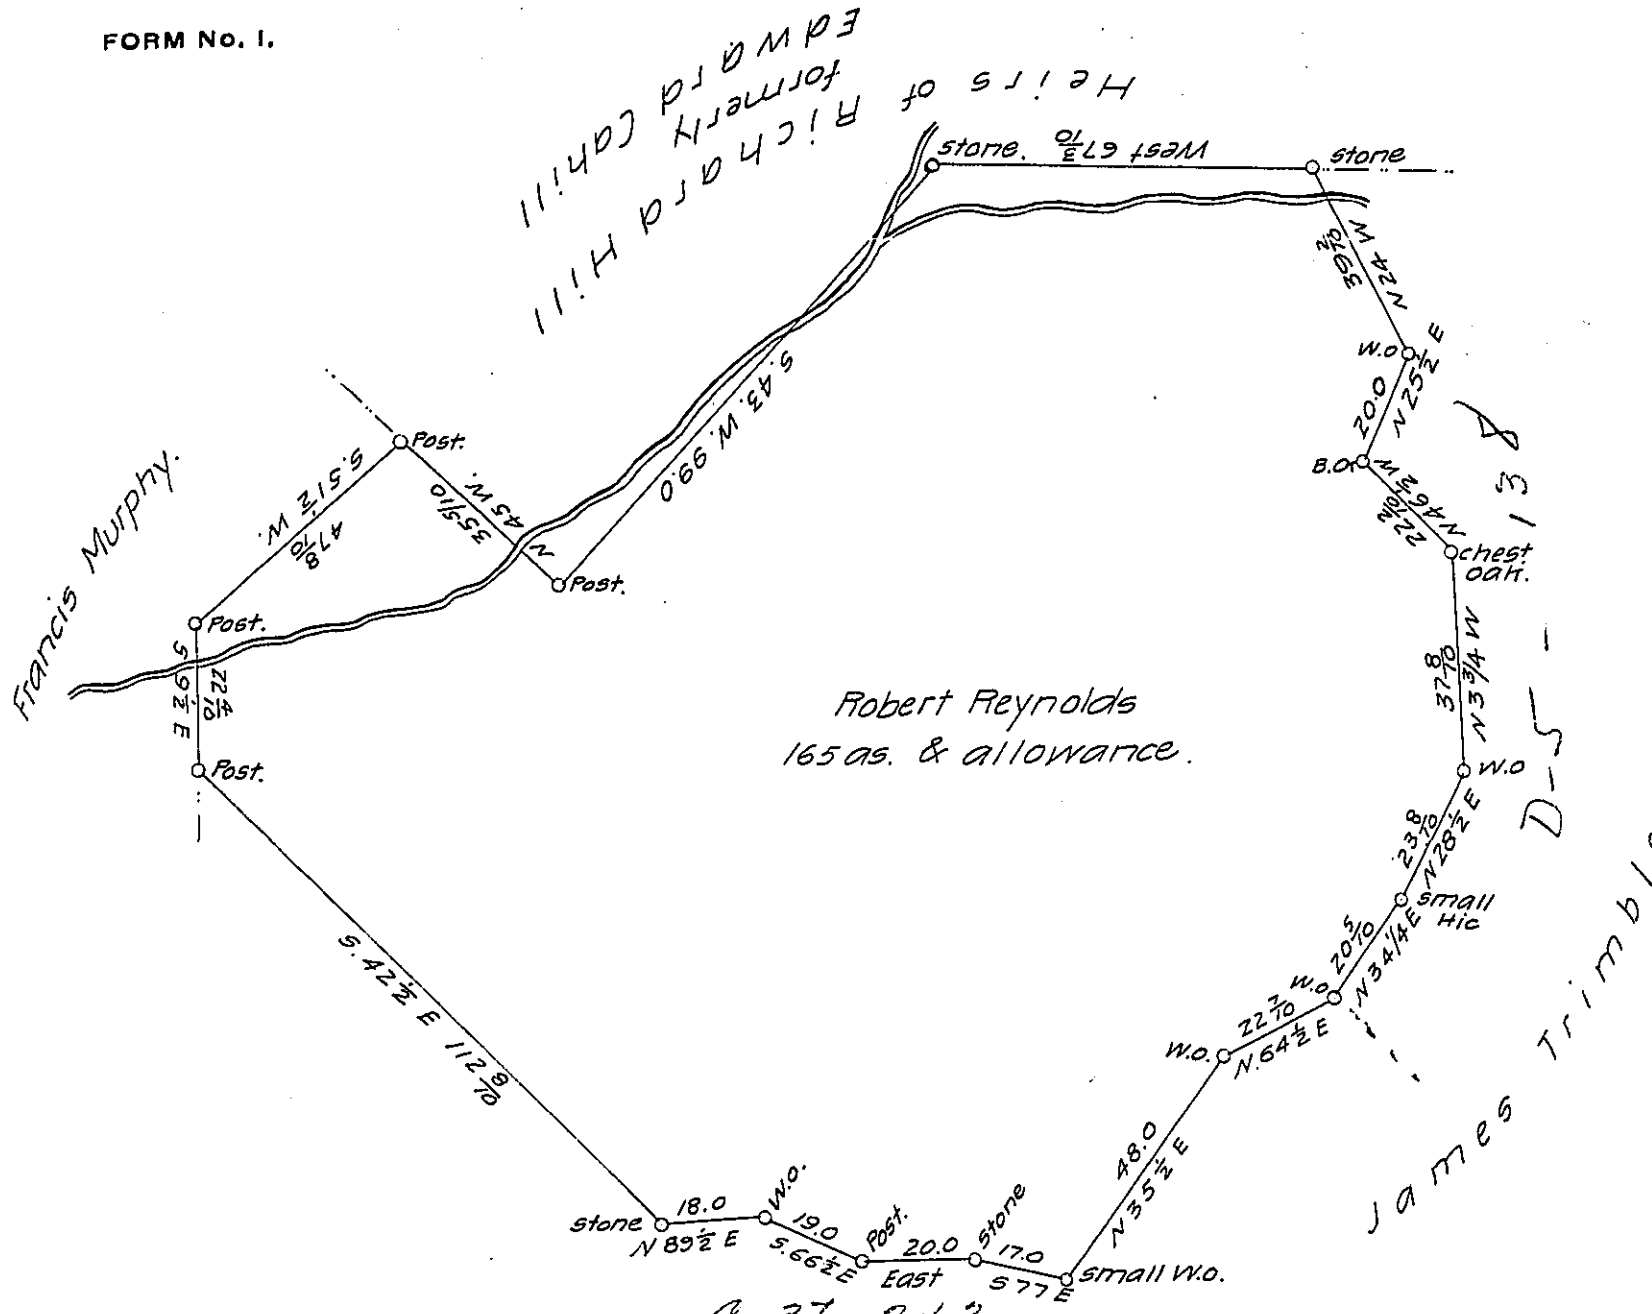

C-37-242
Samuel Donelys Claim

6 & 7th March 1832 Surveyed the above tract of land In pursuance of a Warrant granted to Robert Reynolds dated Decr. 7th 1831. Situate in Derry township Westmoreland County, Pa. Containing One hundred & Sixty five acres & the usual allowance of six Pr. Ct. for Roads & Cr.

C. Fullwood D.S.

Jacob Spangler Esquire

Surveyor Genl.-Comr.-Pa

IN TESTIMONY that the above is a copy of the original remaining on file in the Department of Internal Affairs of Pennsylvania, made conformably to an Act of Assembly approved the 16th day of February, 1833, I have hereunto set my Hand and caused the Seal of said Department to be affixed at Harrisburg, this twenty-third day of November 1906

Isaac B. Brown

Secretary of Internal Affairs.