FORM No. 1.

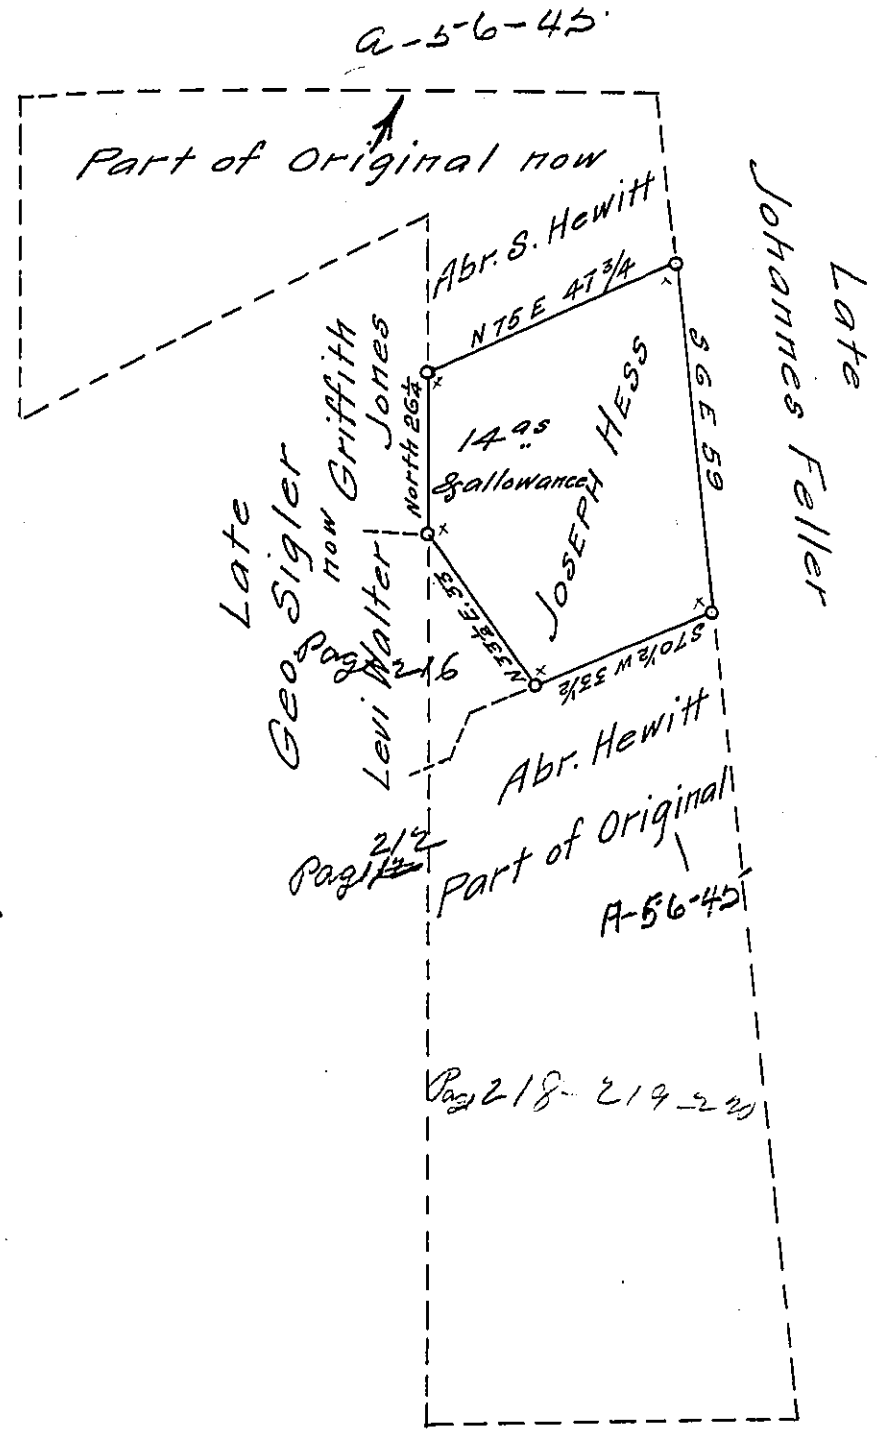

Draft of a tract of land situate in Heidelberg township, Lehigh County, Containing 14 as and allowance of six per cent for roads &c. Returned for Joseph Hess, & being a part of a larger tract of 86 as 140 ps and allowance, originally surveyed in pursuance of a Warrant granted to George Zigler, dated Sept. 30th 1751

Geo. Blank C.S.

To Robt. B. Beath Esq.
Surveyor General

IN TESTIMONY that the above is a copy of the original remaining on file in the Department of Internal Affairs of Pennsylvania, made conformably to an Act of Assembly approved the 16th day of February, 1833, I have hereunto set my Hand and caused the Seal of said Department to be affixed at Harrisburg, this twenty-ninth day of October 1906

Isaac B. Brown
Secretary of ~~Internal~~ Affairs.