FORM No. I.

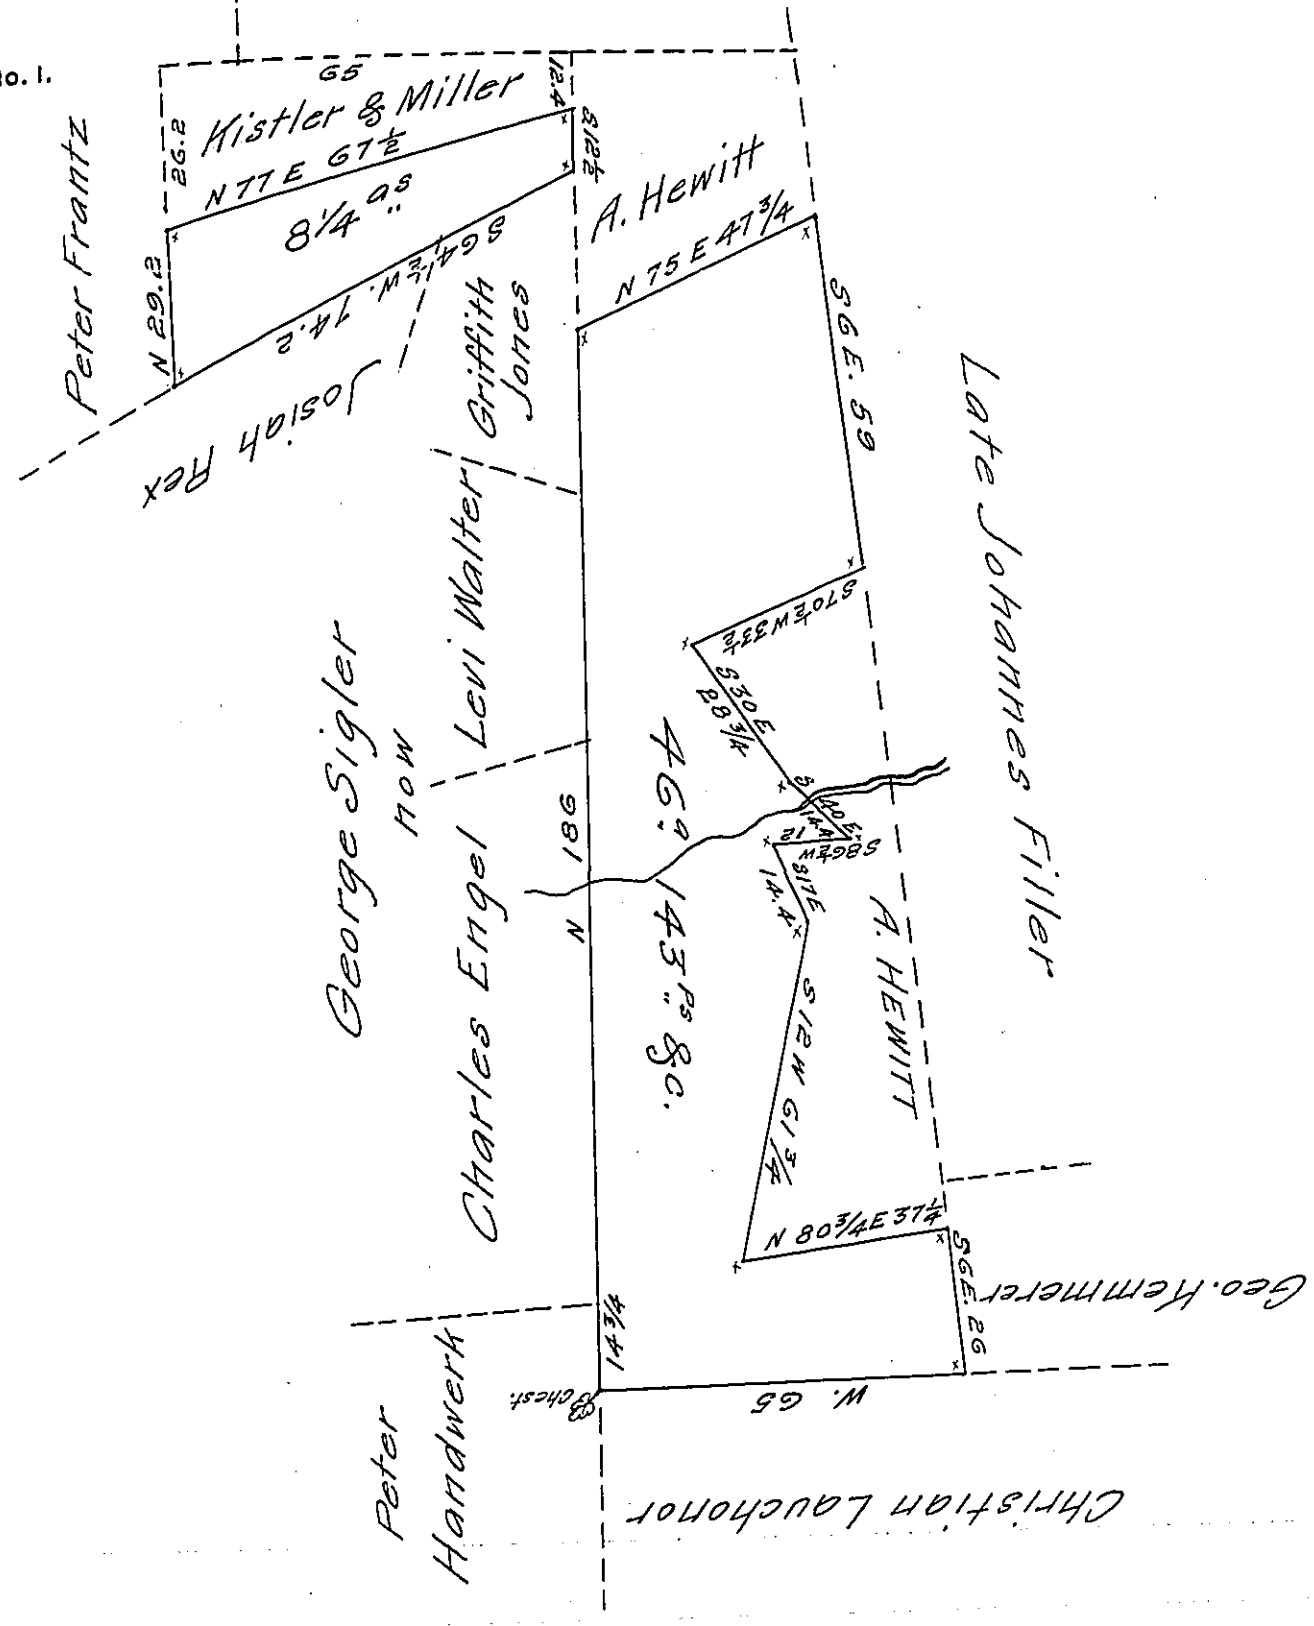

Drafts of two tracts of land situate in Heidelberg township Lehigh County Containing 46 as. 143 ps. & 8¼ as. and the usual allowance of six per cent for roads &c. Being parts of a larger tract of 86 as. 140 ps. & allowance, originally surveyed by virtue of a Warrent granted to George Zigler, dated 30th September A.D. 1751, now the above portions thereof being returned for Steckel & Wehr, Joseph Hess, Levi Walter, Charles Engel and Martin Handwerk.

Geo. Blank, C.S.
May 14th 1872

To Hon. Robt. B. Beath
Surveyor Genl.

IN TESTIMONY that the above is a copy of the original remaining on file in the Department of Internal Affairs of Pennsylvania, made conformably to an Act of Assembly approved the 16th day of February, 1833, I have hereunto set my Hand and caused the Seal of said Department to be affixed at Harrisburg, this twenty-ninth day of October 1906

Isaac B. Brown
Secretary of Internal Affairs.