FORM No 1.

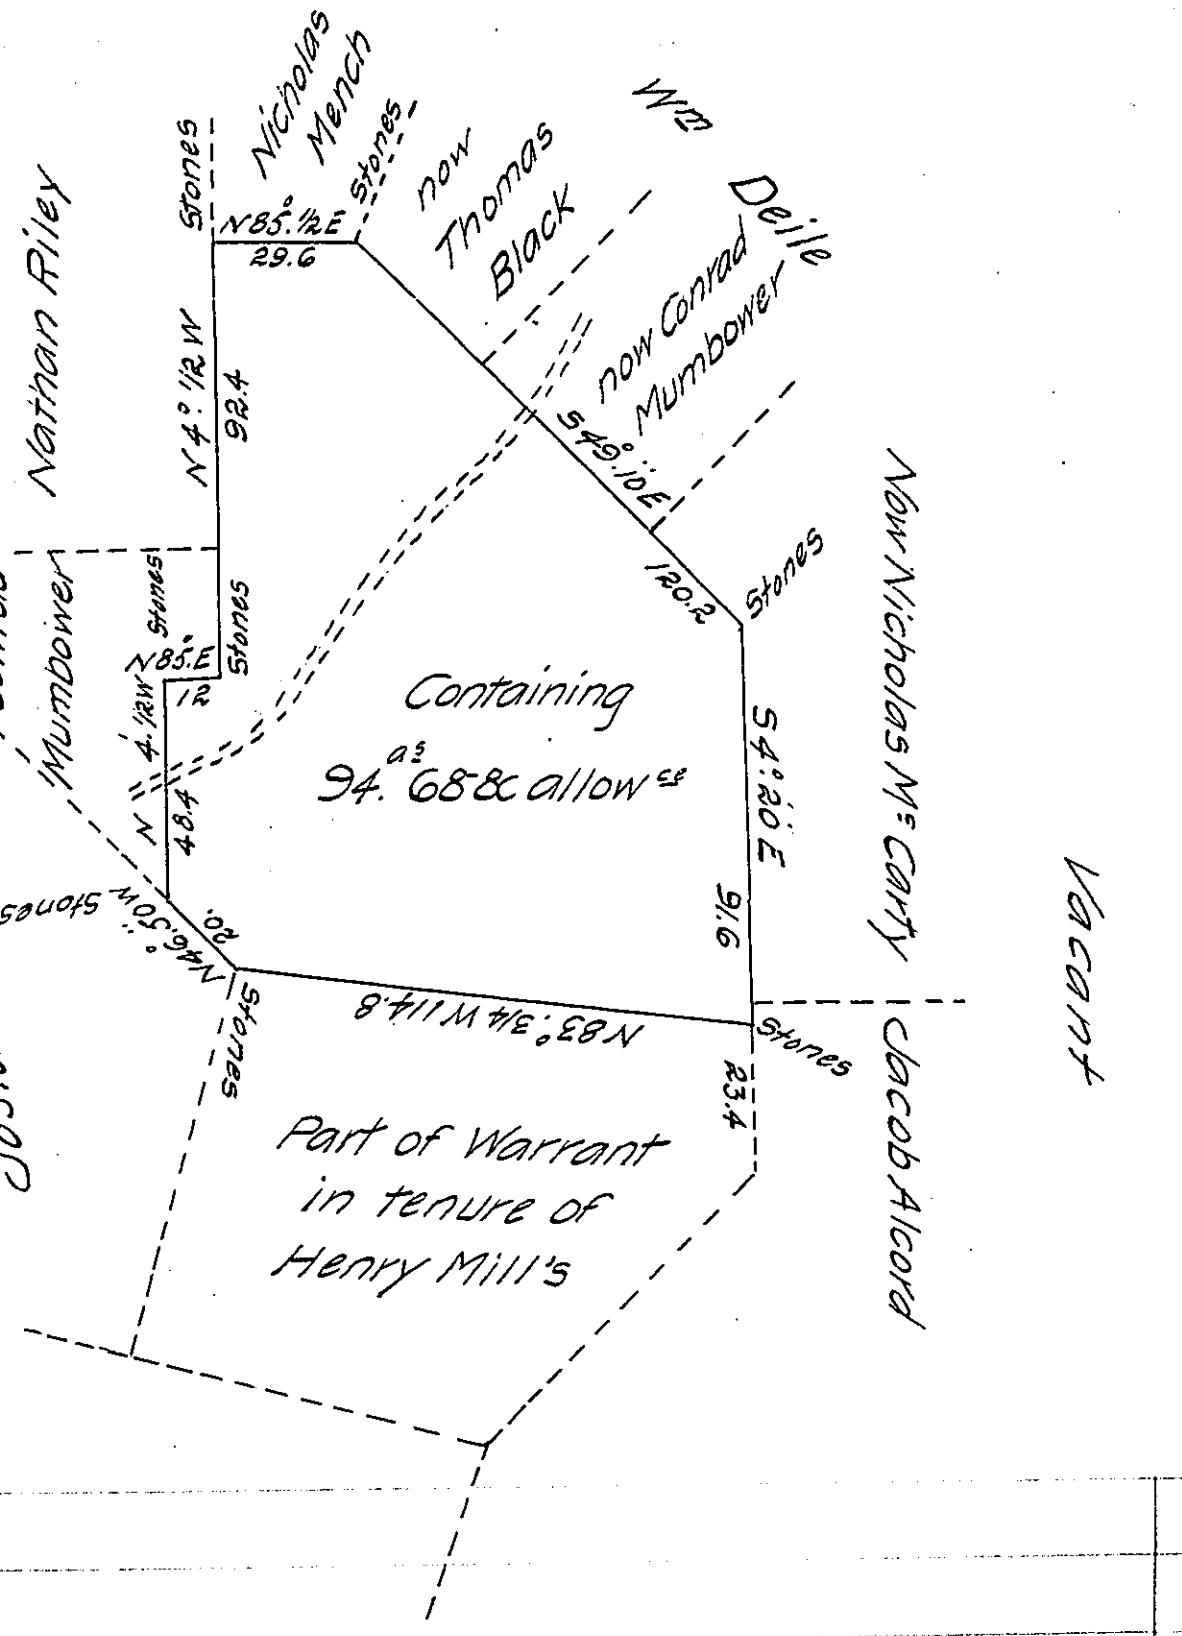

Draught of a Tract of Land, situate in Haycock Township County of Bucks, Containing Ninety four Acres, and sixty eight perches, the Usual Allowance of six pr Cent &ca Being part of one hundred forty nine Acres, and fifty two perches, the Usual Allowance of six pr Cent &ca Originally Surveyed to Jacob Swartz in pursuance of a Warrant granted John Storm, dated the 26th day of May Anno Domini 1752.

Surveyed off, for Conrad Mumbower the 30th day of July A. D. 1822.

To Samuel Cochran Esqr
Surveyor General

pr Caleb Foulke D.S.

IN TESTIMONY that the above is a copy of the original remaining on file in the Department of Internal Affairs of Pennsylvania, made conformably to an Act of Assembly approved the 16th day of February, 1833, I have hereunto set my Hand and caused the Seal of said Department to be affixed at Harrisburg, this Twentieth *day of* December *1906.*

Isaac B. Brown
Secretary of Internal Affairs.