FORM No. 1.

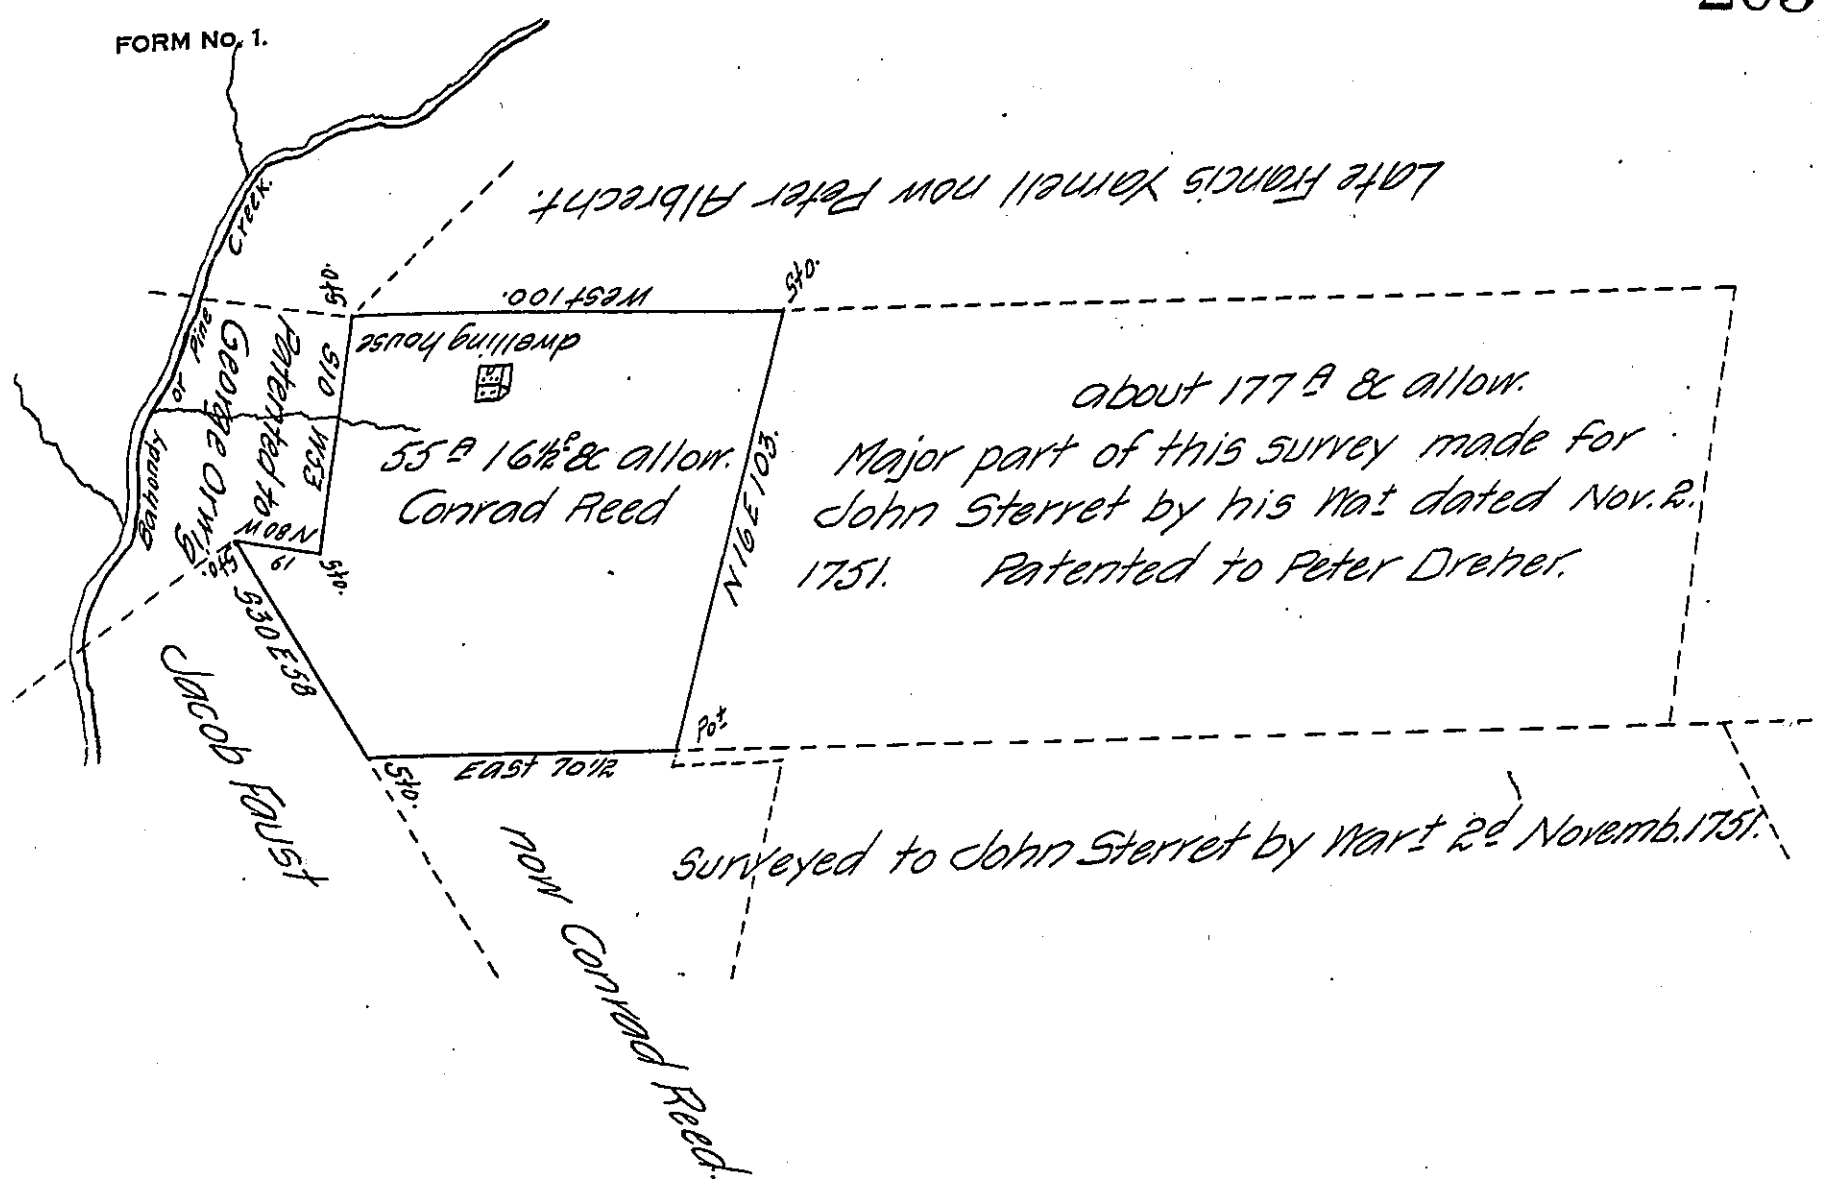

Situate in Brunsweig Township Schuylkill County Containing 55 A 16½ P & allowance of six per Cent for Roads &c. Part of the same larger Tract of 177 A & allowance. Which was Originally surveyed to John Sterret by Virtue of his Warrant dated the 2d of November A.D. 1751. Surveyed for Conrad Reed October 19th 1821.

By Jn Dreher D.S.

To Samuel Cochran Eq.
Surveyor Genl of Pennya

(The above Tract is held and occupied by Conrad Reed)

Jn Dreher.

82/58/140.

IN TESTIMONY that the above is a copy of the original remaining on file in the Department of Internal Affairs of Pennsylvania, made comformably to an Act of Assembly approved the 16th day of February 1833, I have hereunto set my hand and caused the Seal of said Department to be affixed at Harrisburg, this twenty fifth *day of* February *1907.*

Isaac B. Brown
Secretary of Internal Affairs.