FORM No 1.

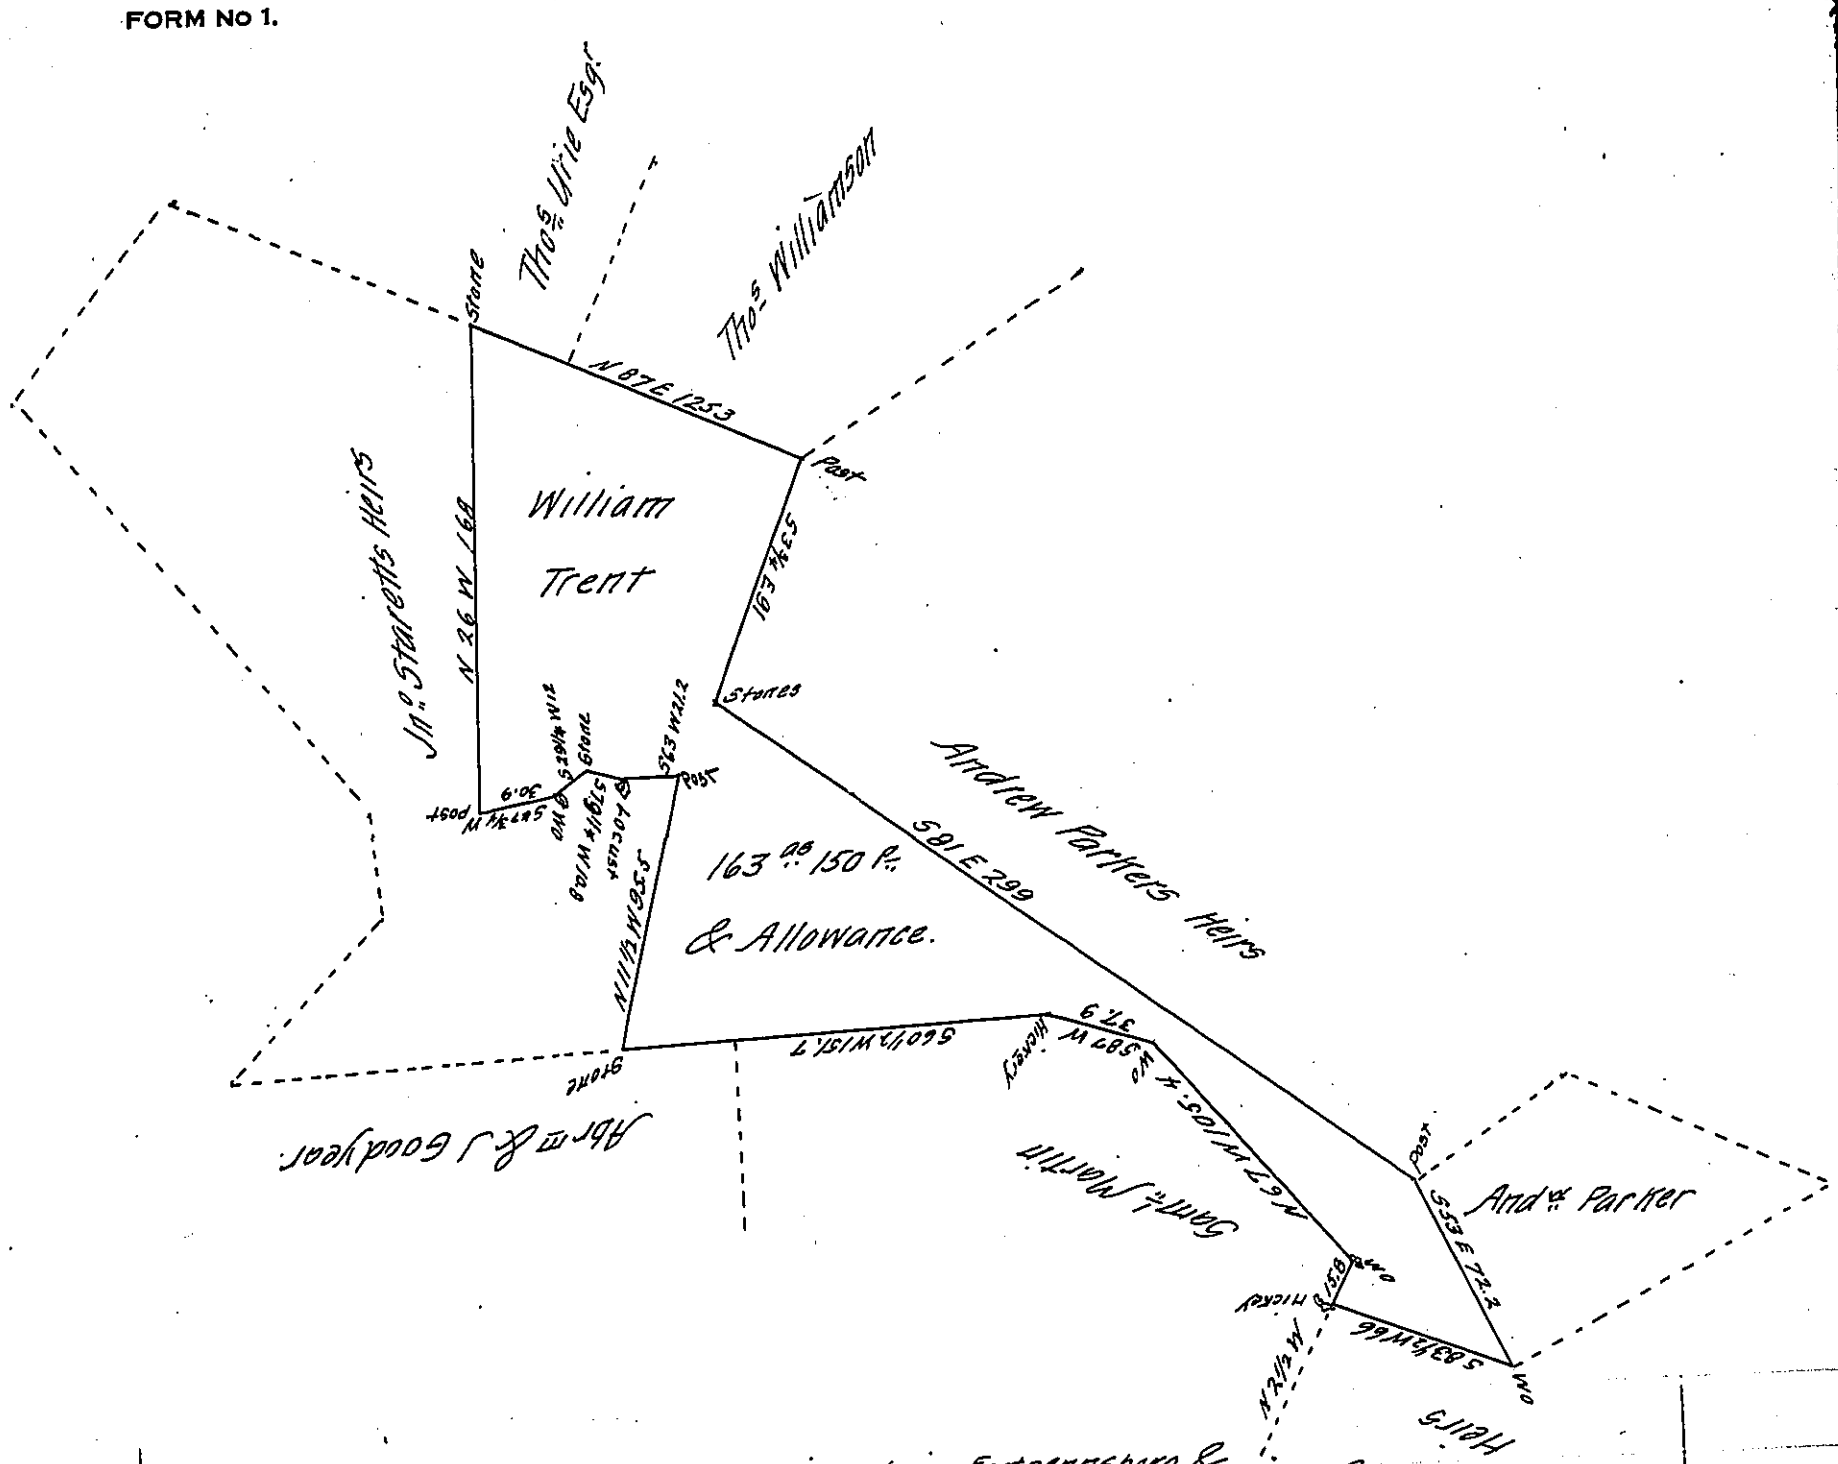

Draught of a tract of Land situate in Eastpennsboro & Allen townships Cumbd County Contg 163 acres and 150 perches & allowance of six pc Ct for Roads &c being part of 389 Acs & 130 pcs & Allowance which being Survd in pursuance of a Warrant granted to William Trent datd February the 13th Anno Domini 1750. Surveyed & Divided October the 31st Anno Domini 1822.

Saml Ruby.

To Samuel Cochran Esquire

Surveyor General.

D.S.

IN TESTIMONY that the above is a copy of the original remaining on file in the Department of Internal Affairs of Pennsylvania, made conformably to an Act of Assembly approved the 16th day of February, 1833, I have hereunto set my Hand and caused the Seal of said Department to be affixed at Harrisburg, this second *day of* April *1907*

Isaac B. Brown

Secretary of Internal Affairs.