FORM No. 1.

14 39

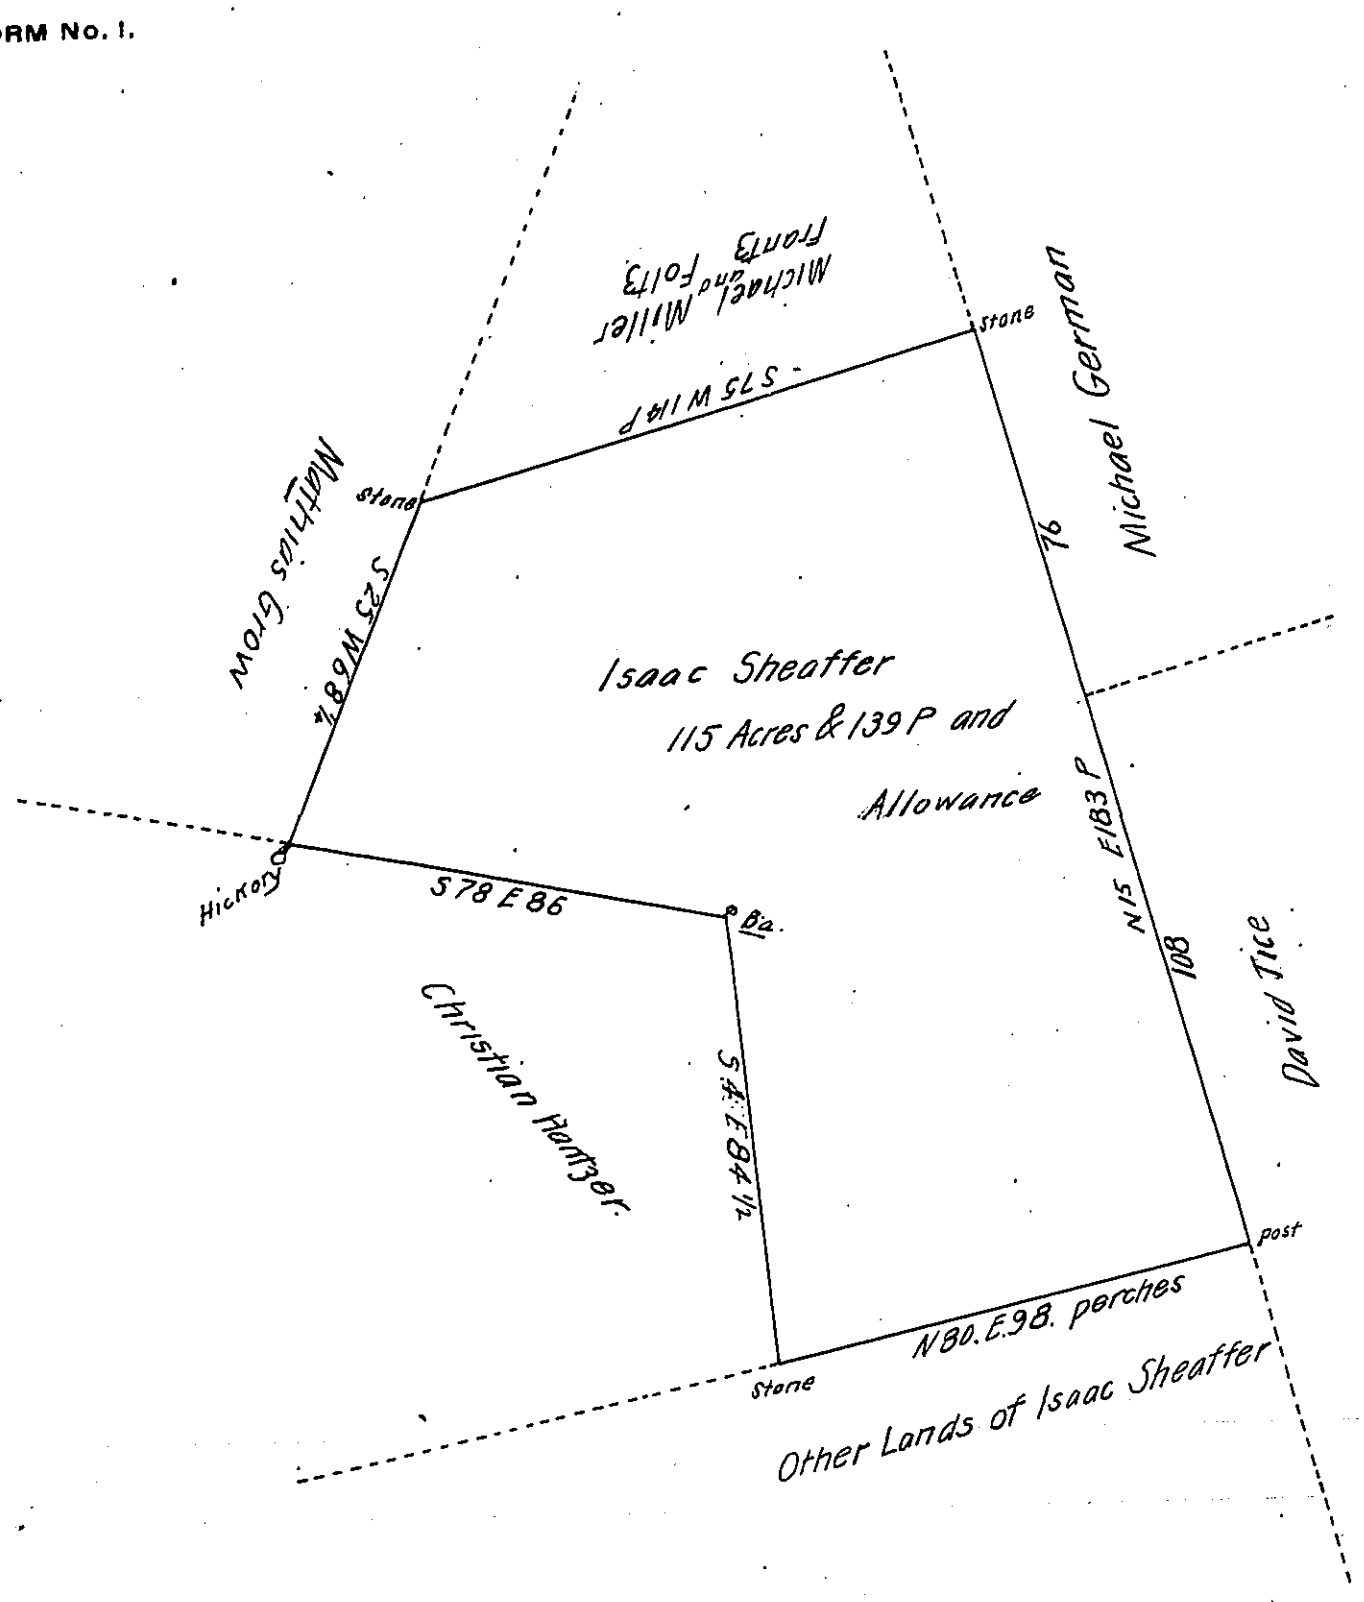

By Virtue of A Warrant granted unto Philip Shaver Bearing date the Twenty first day of February 1755. Was Surveyed the 5th day of June 1756 the above described Tract of Land Situate in Lebanon Township formerly Lancaster but now Dauphin County by John Scull former Deputy Surveyor And Now Resurveyed the 24th. of June 1801 agreeable To the Old lines in order to correct an Error in the former Survey. in pursuance of an order of the Board of Property dated the 2d day of June 1801

Thomas Clark D.S.

Samuel Cochran Esquire
Surveyor General Pennsylvania.

IN TESTIMONY that the above is a copy of the original remaining on file in the Department of Internal Affairs of Pennsylvania, made conformably to an Act of Assembly approved the 16th day of February, 1833, I have hereunto set my Hand and caused the Seal of said Department to be affixed at Harrisburg, this first day of December 1906

Isaac B. Brown
Secretary of Internal Affairs.