FORM No. I.

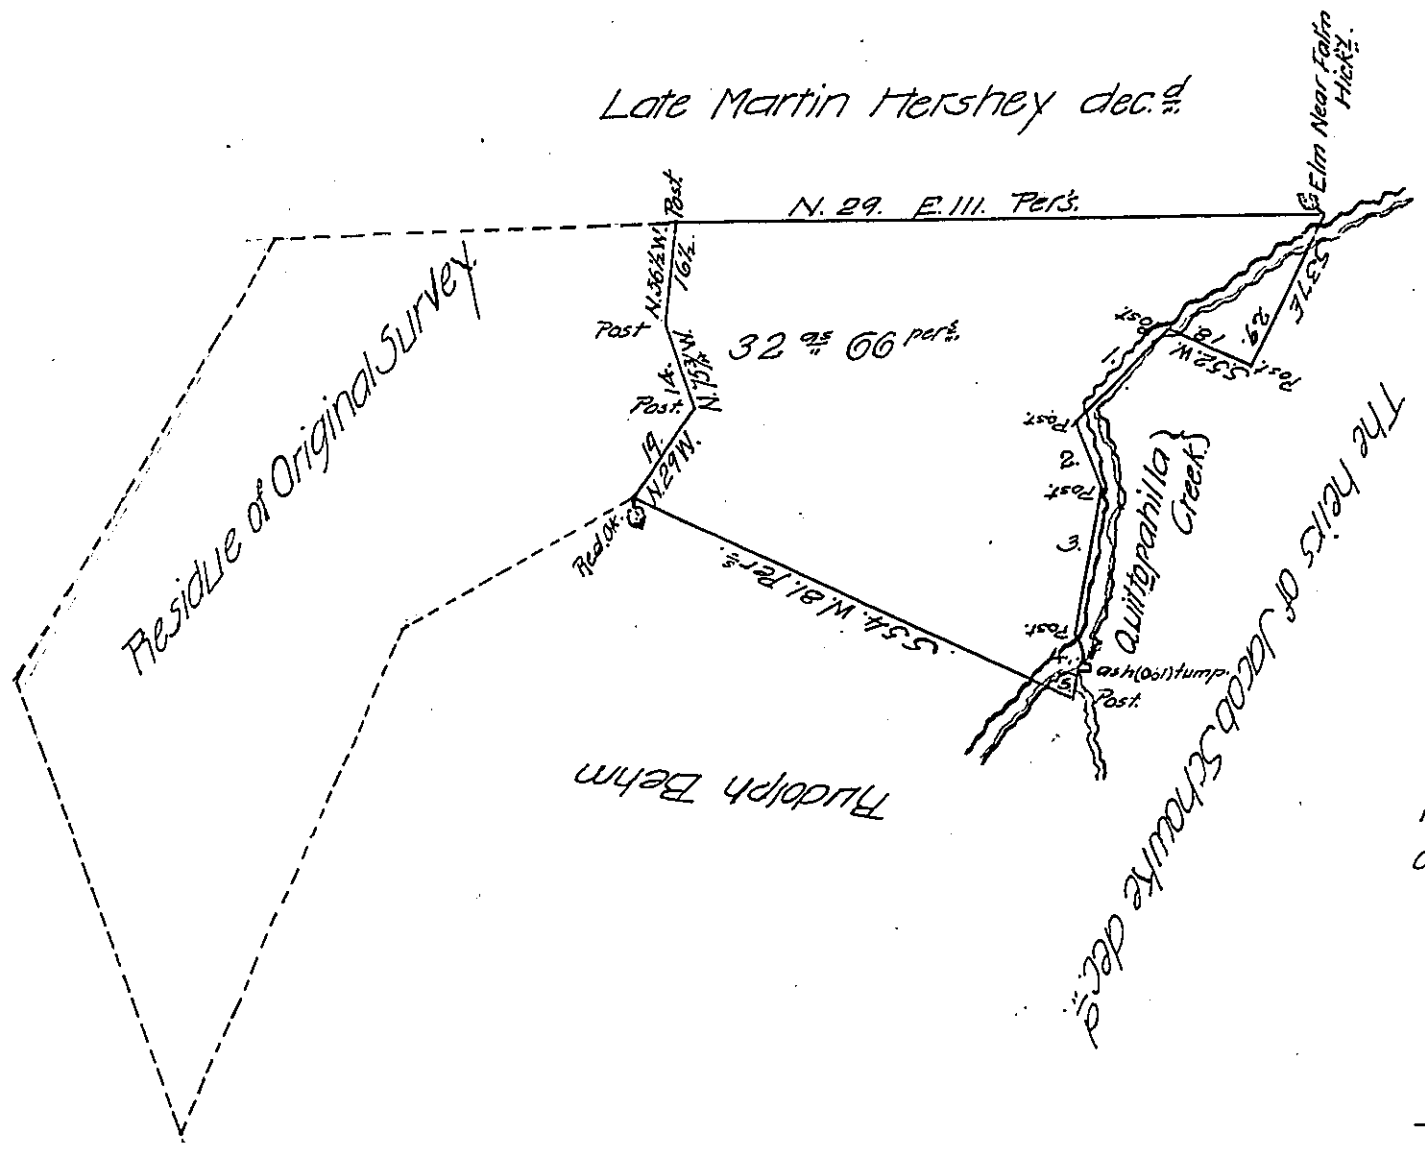

Waters Courses of Quittapehilla Creek.

1.	S. 18¼	E.	23.
2.	S. 77	E	11.
3.	S. 53.	E	25.
4.	S. 75	E.	3.
5	S. 43.	E	6.
			68. pers. along Creek.

The above described tract of land Situate in Londondery township in the County of Lebanon Containing thirty two Acres & sixty six perches & allowance of 6 ⅌ Ct. It being part of 72 as 34 per & allow. &c. which was survey^d by War^t dated the 18th day of Septr 1753 was Granted to John Strain. Survey^d the 15th day of June 1830. To Rudolph Behm.

Tob^s Kreider. Jr.

Deputy Surveyor.

To Jacob Spangler Esqr
Surveyor General.
of Penn^a

IN TESTIMONY that the above is a copy of the original remaining on file in the Department of Internal Affairs of Pennsylvania, made conformably to an Act of Assembly approved the 16th day of February, 1833, I have hereunto set my Hand and caused the Seal of said Department to be affixed at Harrisburg,

this Seventeenth *day of* December *1906*

Isaac B. Brown

Secretary of Internal Affairs.