FORM No. 1.

Surveys of Stephen Collins

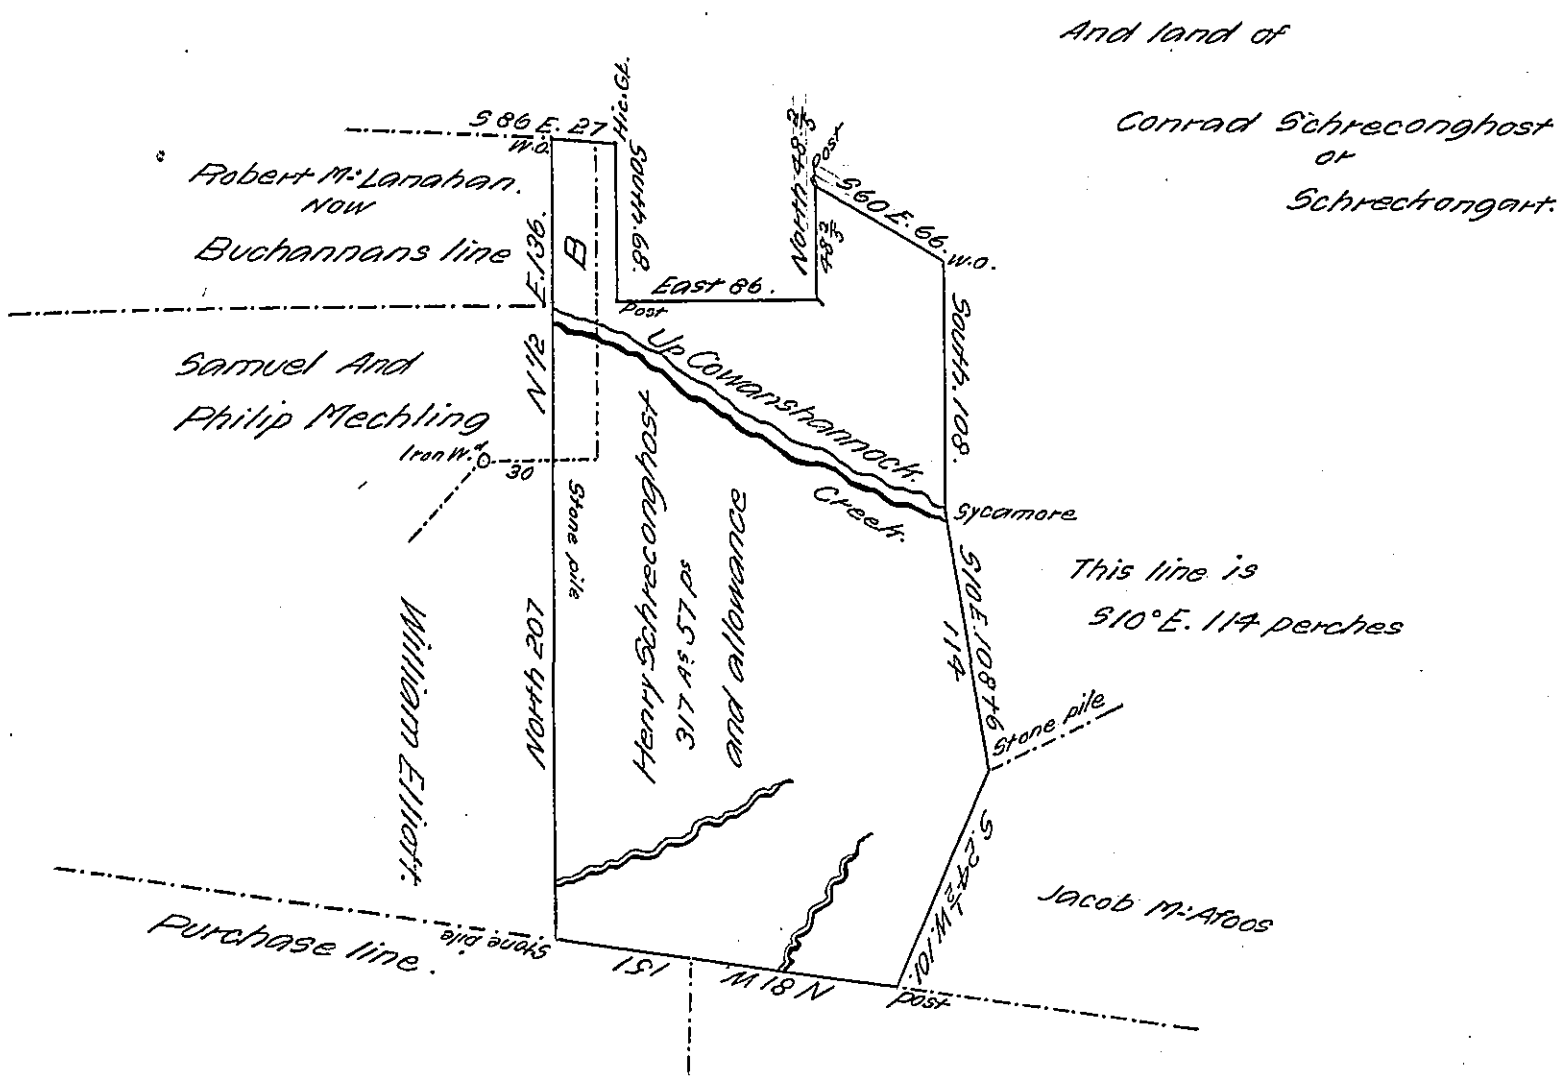

In pursuance of a Warrant dated Jan.y 11.th A.D. 1828 Surveyed the above described tract of land on the 5.th of Sept 1828 Containing three hundred and seventeen Acres, fifty seven perches And the Allowance of six p.r C.t &C. Situate in Kittanning township Armstrong County Adjoining lands surveyed to Stephen Collins lands of Philip Mechling Conrad Schreconghost &C. and bounded by the purchase line on the South.

Robert Richards. D.S.

Gabriel Hiester Esq.r Surveyor Gen.l

N.B. Philip Mechling Esq.r claims that part of the above survey including the letter B as above represented, as a part of the Original survey of Robert M'Lanahan.

Andrew Knees of Ross County State of Ohio Claims the above described tract of land, as conveyed to him about the year 1816 from ~~the~~ Henry Knees the first Sitler As the said Andrew alledges but of which no evidence hath been presented to Me. R.R.

IN TESTIMONY that the above is a copy of the original remaining on file in the Department of Internal Affairs of Pennsylvania, made comformably to an Act of Assembly approved the 16th day of February 1833, I have hereunto set my hand and caused the Seal of said Department to be affixed at Harrisburg, this Seventeenth day of January 1907

Secretary of Internal Affairs.