FORM No 1.

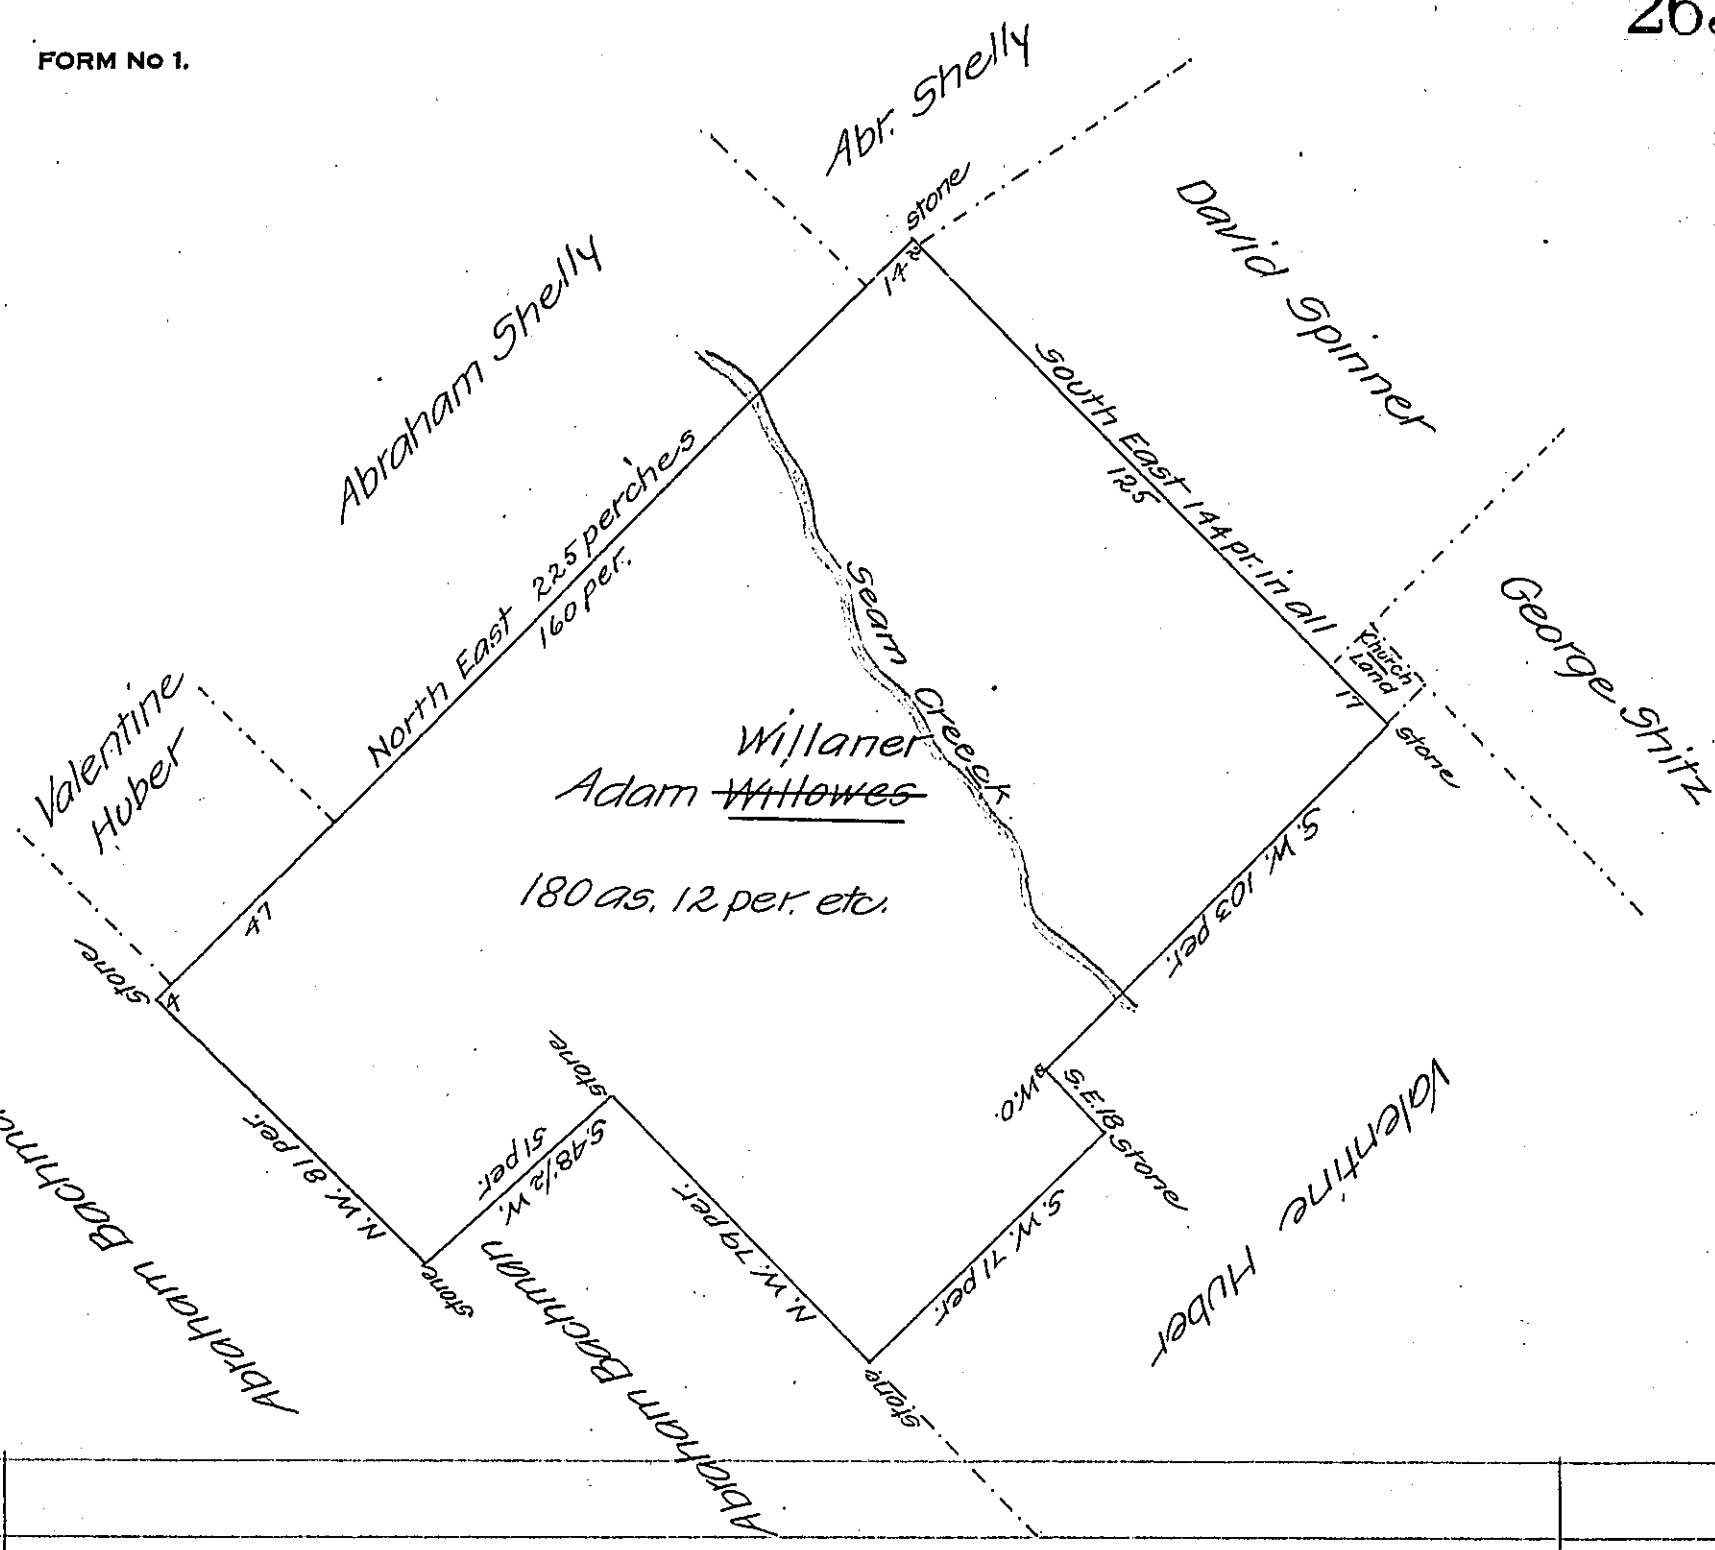

A Draught of a Tract of Land Situate in Milford Township in the County of Bucks, in the State of Pennsylvania, Containing one hundred and eighty acres and 12 Perches of Land and the usual allowance of six per Cent for Roads.

That was Surveyed to Adam Willowes By virtue of a Warrant granted to him by this Commonwealth Dated on the Fourth Day of April Anno 1788 and Surveyed to him on the 24 d. April Anno 1788

By Order of the Surveyor General

pe David Shultze

IN TESTIMONY that the above is a copy of the original remaining on file in the Department of Internal Affairs of Pennsylvania, made conformably to an Act of Assembly approved the 16th day of February, 1833, I have hereunto set my Hand and caused the Seal of said Department to be affixed at Harrisburg, this second day of April 1907

Isaac D Rowe

Secretary of Internal Affairs.