FORM No. 1.

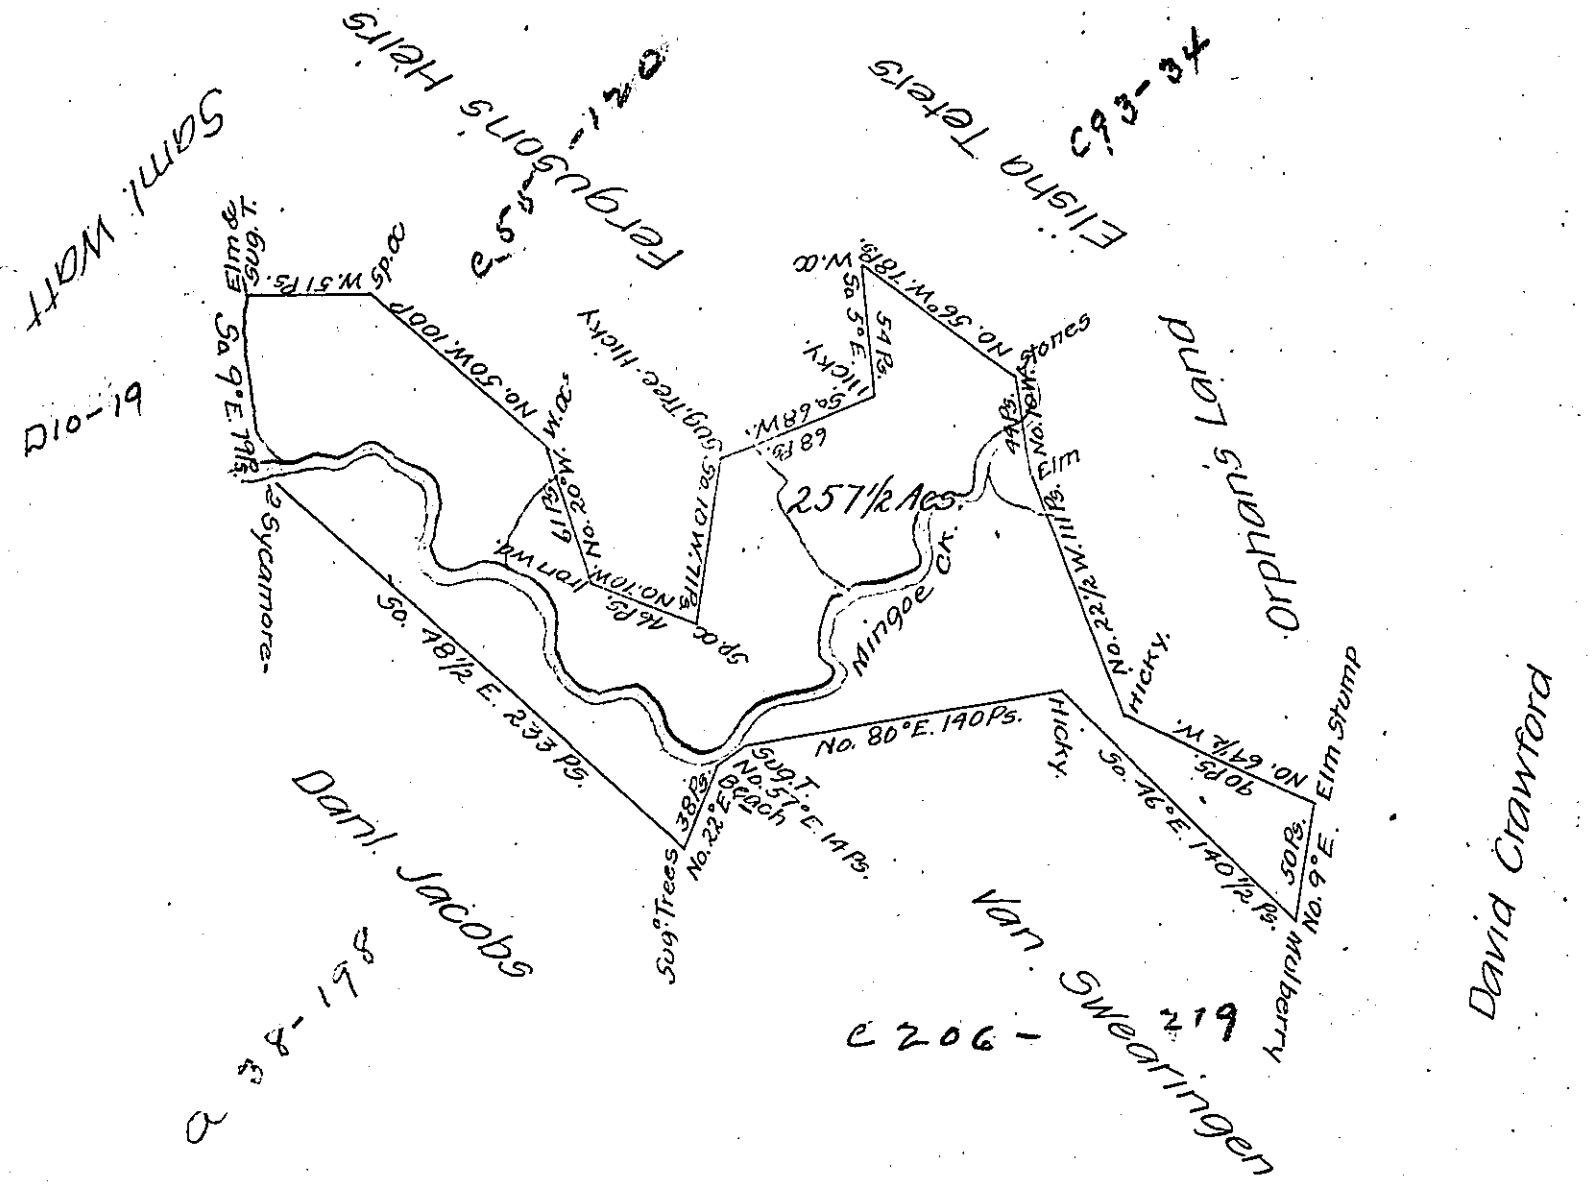


A Draught of a Survey call'd "Lamos" situate on Mingoe Creek in Washington County containg. 257½ Acs. and the usual allow.ce for Roads &c. executed Sept.r 10th. 1789 in Pursuance of a Warrant granted to Adam Wickerham Senr. for 300 Acs. dated March 3d. 1788

Presley Nevill
Matt.w Ritchie } D.Ss.

Surv.r Genl. of Pennsyl.a

*IN TESTIMONY* that the above is a copy of the original remaining on file in the Department of Internal Affairs of Pennsylvania, made comformably to an Act of Assembly approved the 16th day of February 1833, I have hereunto set my hand and caused the Seal of said Department to be affixed at Harrisburg, this fifth day of April 1907

Secretary of Internal Affairs.