FORM No. I.

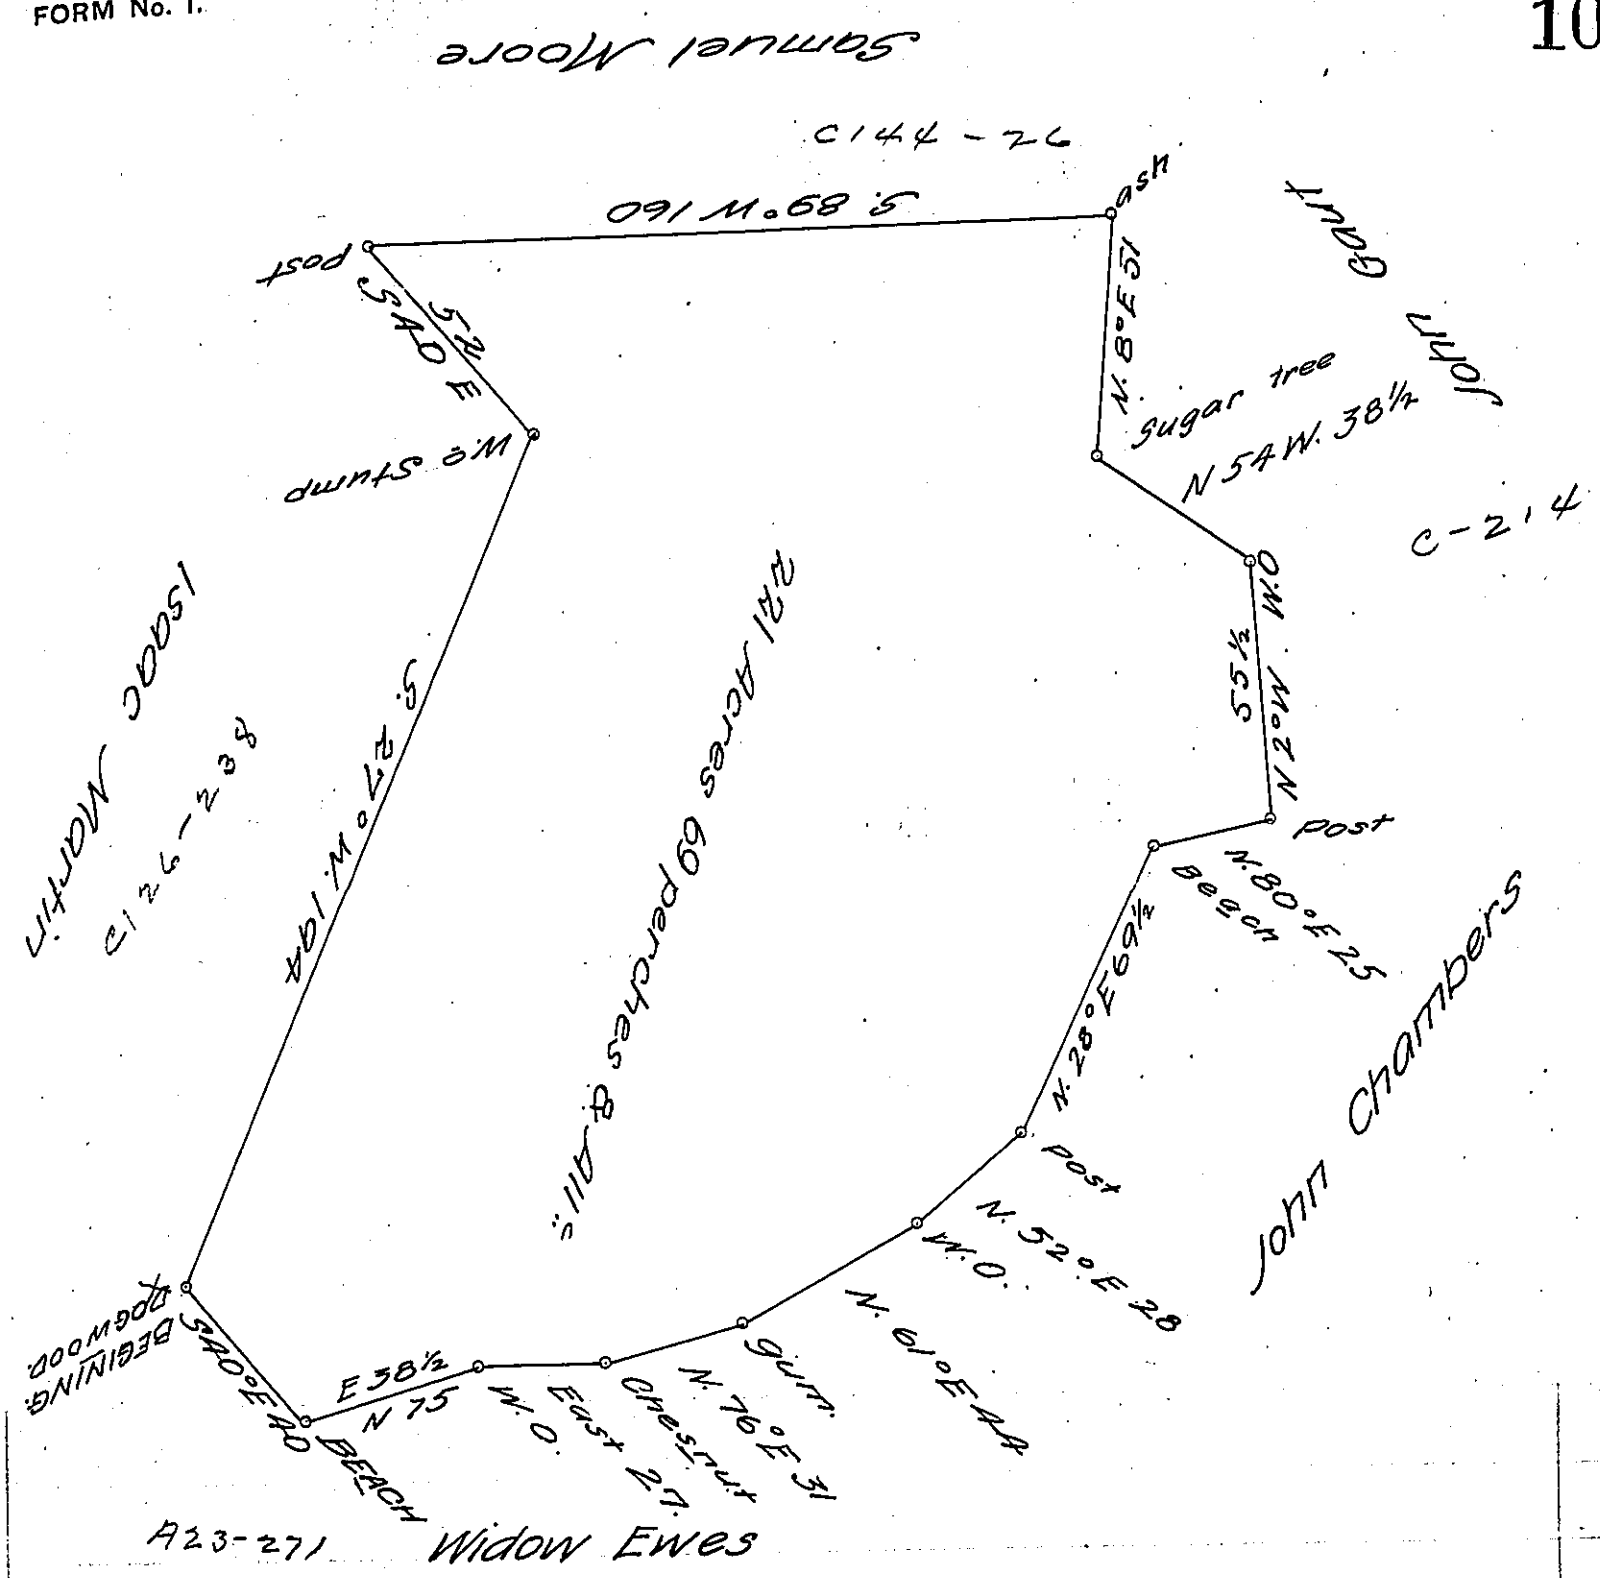

The Above is a Draught of a Survey made the 10th day of June 1797 In pursuance of a War= rant granted Alexander Smith on the Waters of Cross Creek in Washington County Containing two hundred and twenty one Acres & 69 perches with the Usual Allowance of Six per Cent for roads &c.

Thomas Stokely
D. S.

Daniel Brodhead Esq.r
Surveyor Gen.l of Penns.a

IN TESTIMONY that the above is a copy of the original remaining on file in the Department of Internal Affairs of Pennsylvania, made conformably to an Act of Assembly approved the 16th day of February, 1833, I have hereunto set my Hand and caused the Seal of said Department to be affixed at Harrisburg,

this eighth *day of* December *1906*

Isaac B. Brown
Secretary of Internal Affairs.