FORM No 1.

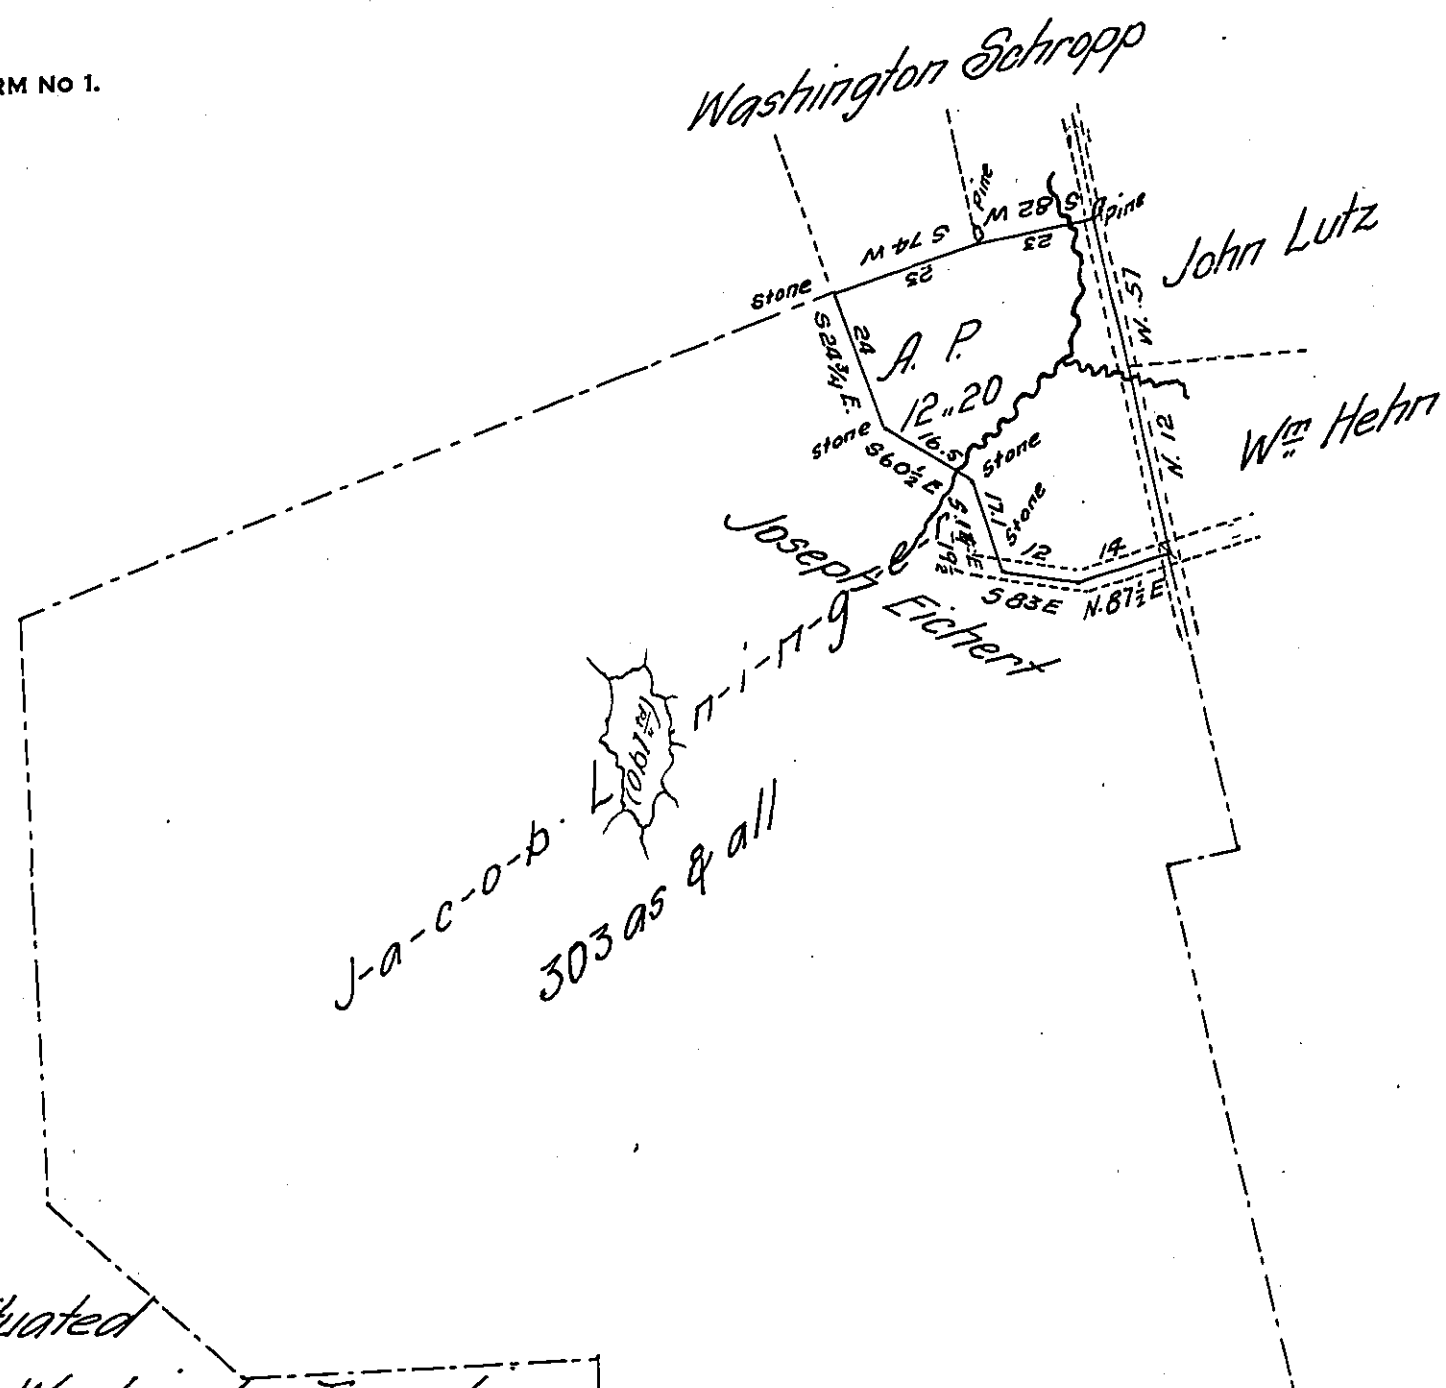

Situated in Washington Township Schuylkill Co, Pa. Containing 12 Acres and 20 Perches. Being a part of a larger Tract of 303 Acres & allowance Surveyed by virtue of an Application No 2927. dated Nov. 4th A.D. 1767 to Jacob Leininger. Resurveyed by request of Washington Schropp on the 1st day of May A.D. 1866

Now 21 June 1866 I approve By of the Survey of 12 a 20 p J. W. Hoffman D.S.

Made by J. W. Hoffman Esq.

G. W. Matchin
County Surveyor

To J. M. Campbell Esq
Surveyor General of Pennsylvania

IN TESTIMONY that the above is a copy of the original remaining on file in the Department of Internal Affairs of Pennsylvania, made conformably to an Act of Assembly approved the 16th day of February, 1833, I have hereunto set my Hand and caused the Seal of said Department to be affixed at Harrisburg, this twenty-eighth day of February 1907

Isaac B. Brown
Secretary of Internal Affairs.