FORM No. 1.

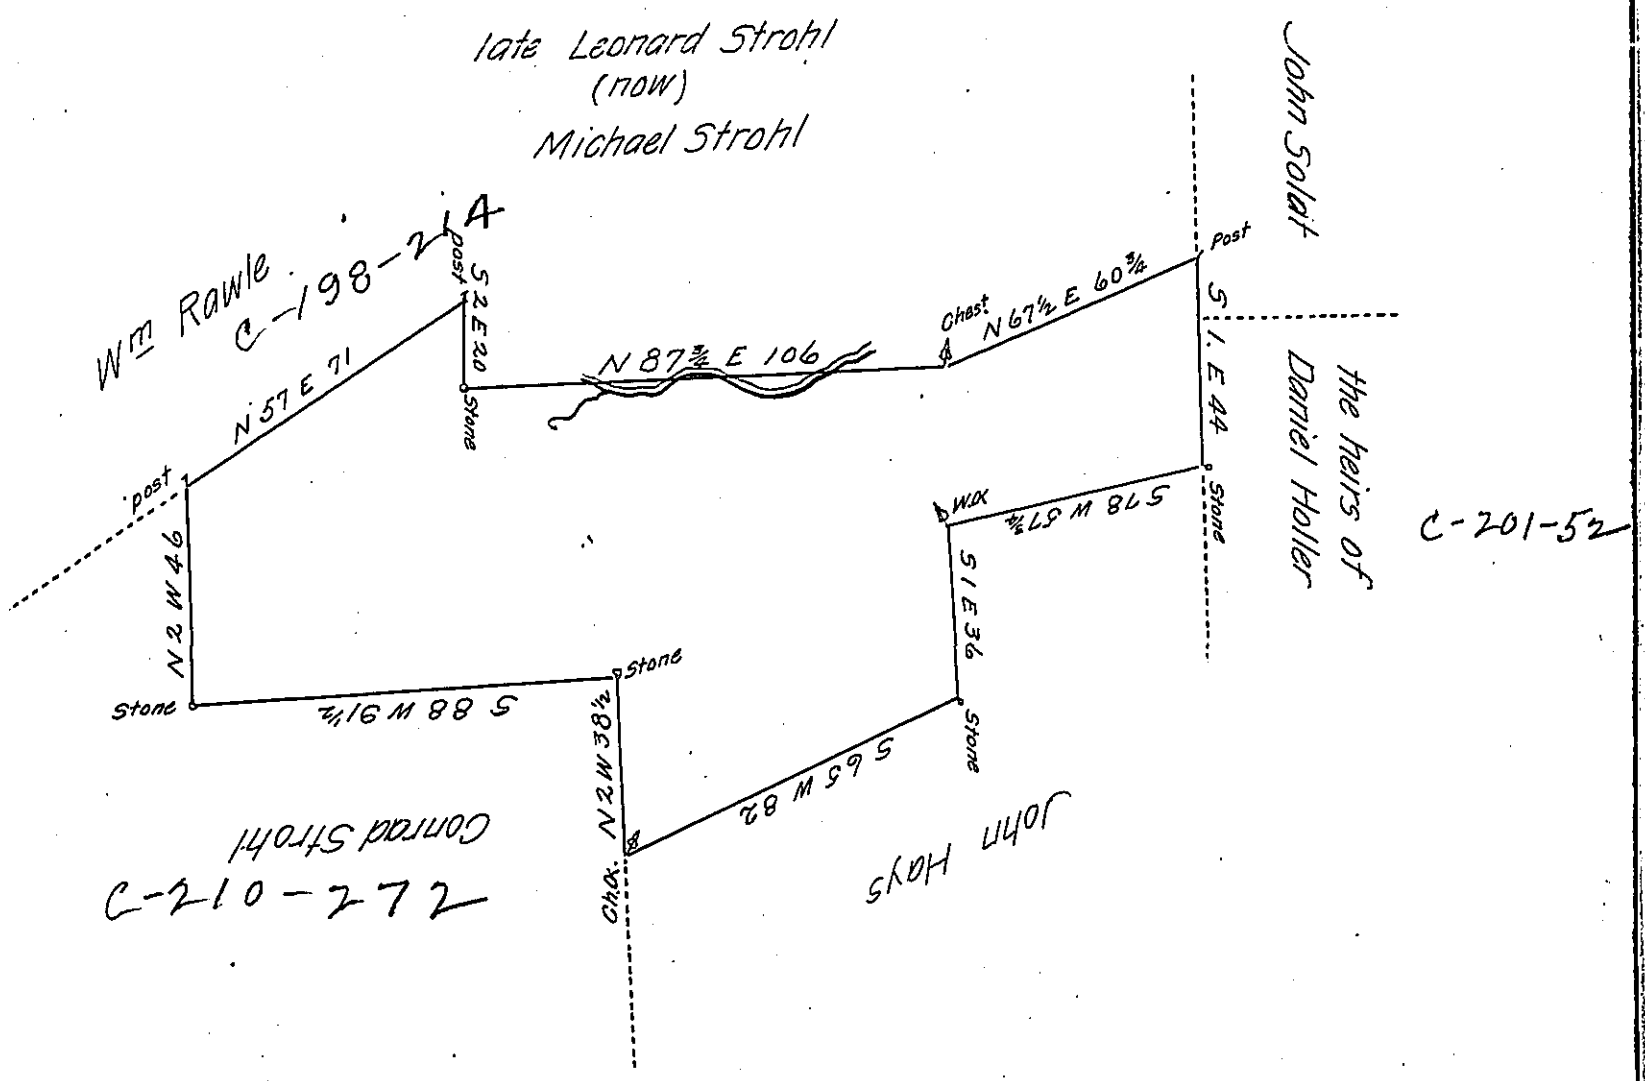

By Virtue of a Warrant dated the 2d May 1791 Surveyed the 25th December 1811 by order of George Palmer to John Soldt and Stophel Bock the above described tract of land Situate in Towamensing Township in the County of Northampton Containing Eighty five acres and the Allowance of Six P Cent &c.

Examined and approved the 27th August 1829.

Sam! Rees D.S.

To Gabriel Heister Esq.
Surveyor General

IN TESTIMONY that the above is a copy of the original remaining on file in the Department of Internal Affairs of Pennsylvania, made comformably to an Act of Assembly approved the 16th day of February 1833, I have hereunto set my hand and caused the Seal of said Department to be affixed at Harrisburg, this twentyeighth *day of* February *1907.*

Isaac B. Brown
Secretary of Internal Affairs.