FORM No. 1.

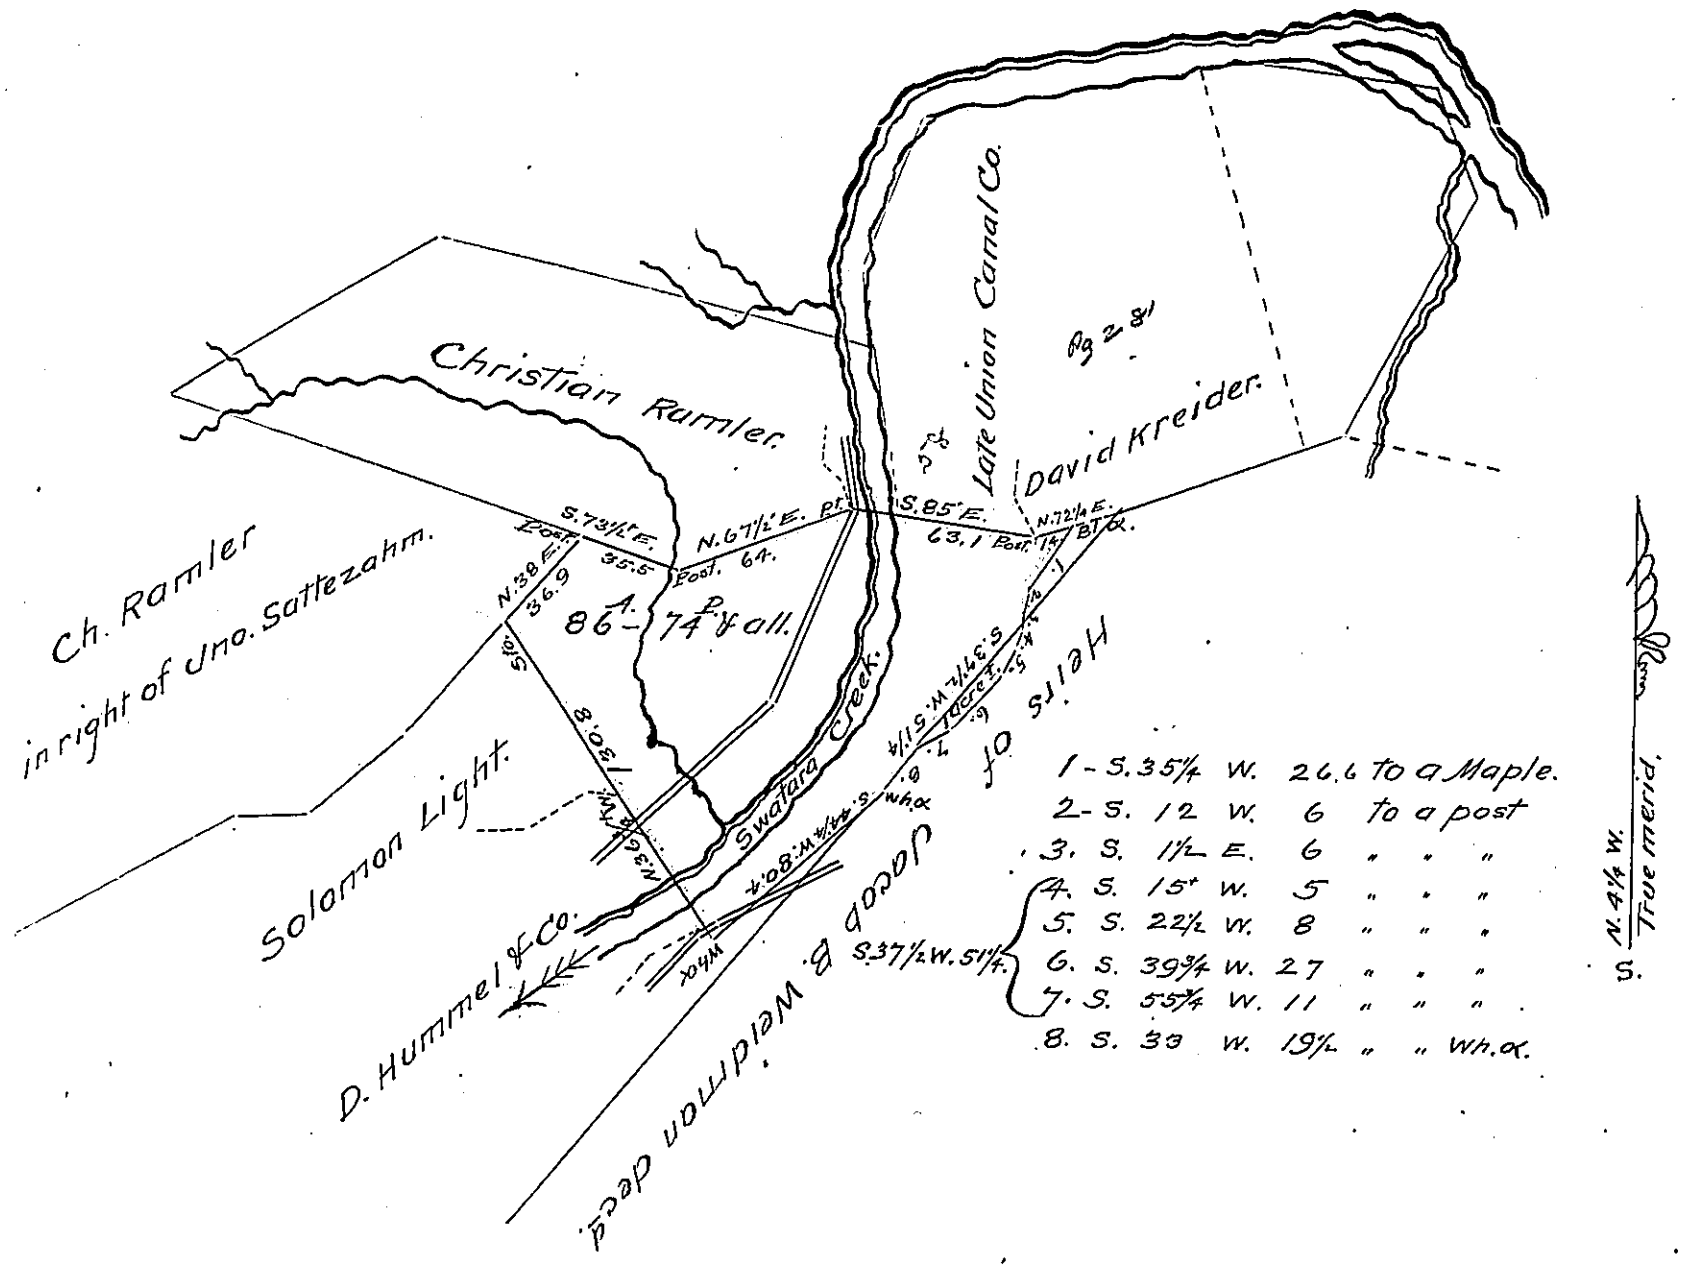

Draft of a Tract of land Situate in Union Township Lebanon County: Containing Eighty six acres and seventy four perches (as marked within the colored lines) and allowance of six per cent for roads &c. Surveyed April 16th 1870 for Israel Starner: Being a part of a larger tract of 705 acres 150 perches and allowance; originally surveyed in pursuance of a warrant granted to John Smiley, dated the twenty eighth day of October 1774.

To Hon. J. M. Campbell
Surveyor General of Penna.

Henry C. Grittinger
C.S.

IN TESTIMONY that the above is a copy of the original remaining on file in the Department of Internal Affairs of Pennsylvania, made comformably to an Act of Assembly approved the 16th day of February 1833, I have hereunto set my hand and caused the Seal of said Department to be affixed at Harrisburg, this Fourteenth *day of* February *1907.*

Secretary of Internal Affairs.