FORM No 1.

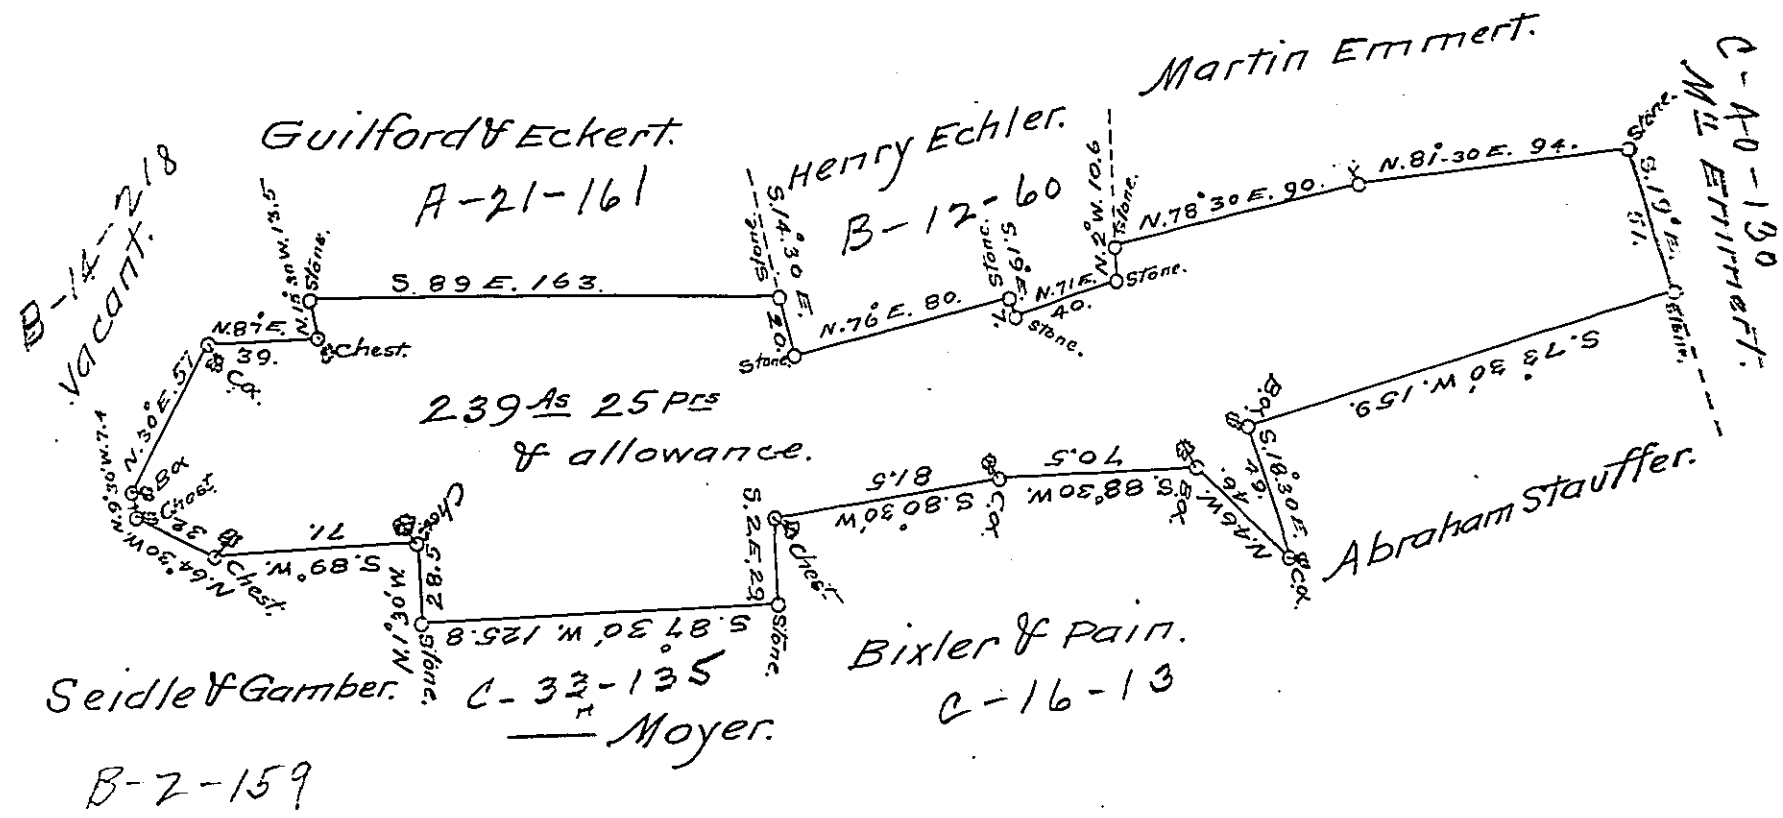

By virtue of a warrant dated the *7th day of May 1847 Surveyed by Daniel Potteiger (a former Deputy Surveyor of Berks County) on the 25th day of February 1848 for Abraham Stauffer the above described tract of land situate on the Brow of the Blue Mountain in Bethel Township Berks County. Containing Two hundred and thirty nine acres and twenty five perches and the allowance of six per cent for roads &c. Copied from the Original draft which is recorded in the County Surveyor's draft Book on page 91. Reading July 5th 1870.

To the Hon. J. M. Campbell
Surveyor General
Harrisburg Pa.

Daniel S. Zacharias
C.S.

* Say 17 May.

IN TESTIMONY that the above is a copy of the original remaining on file in the Department of Internal Affairs of Pennsylvania, made conformably to an Act of Assembly approved the 16th day of February, 1833, I have hereunto set my Hand and caused the Seal of said Department to be affixed at Harrisburg, this twenty seventh day of March 1907.

Isaac B. Brown
Secretary of Internal Affairs.