FORM No. 1.

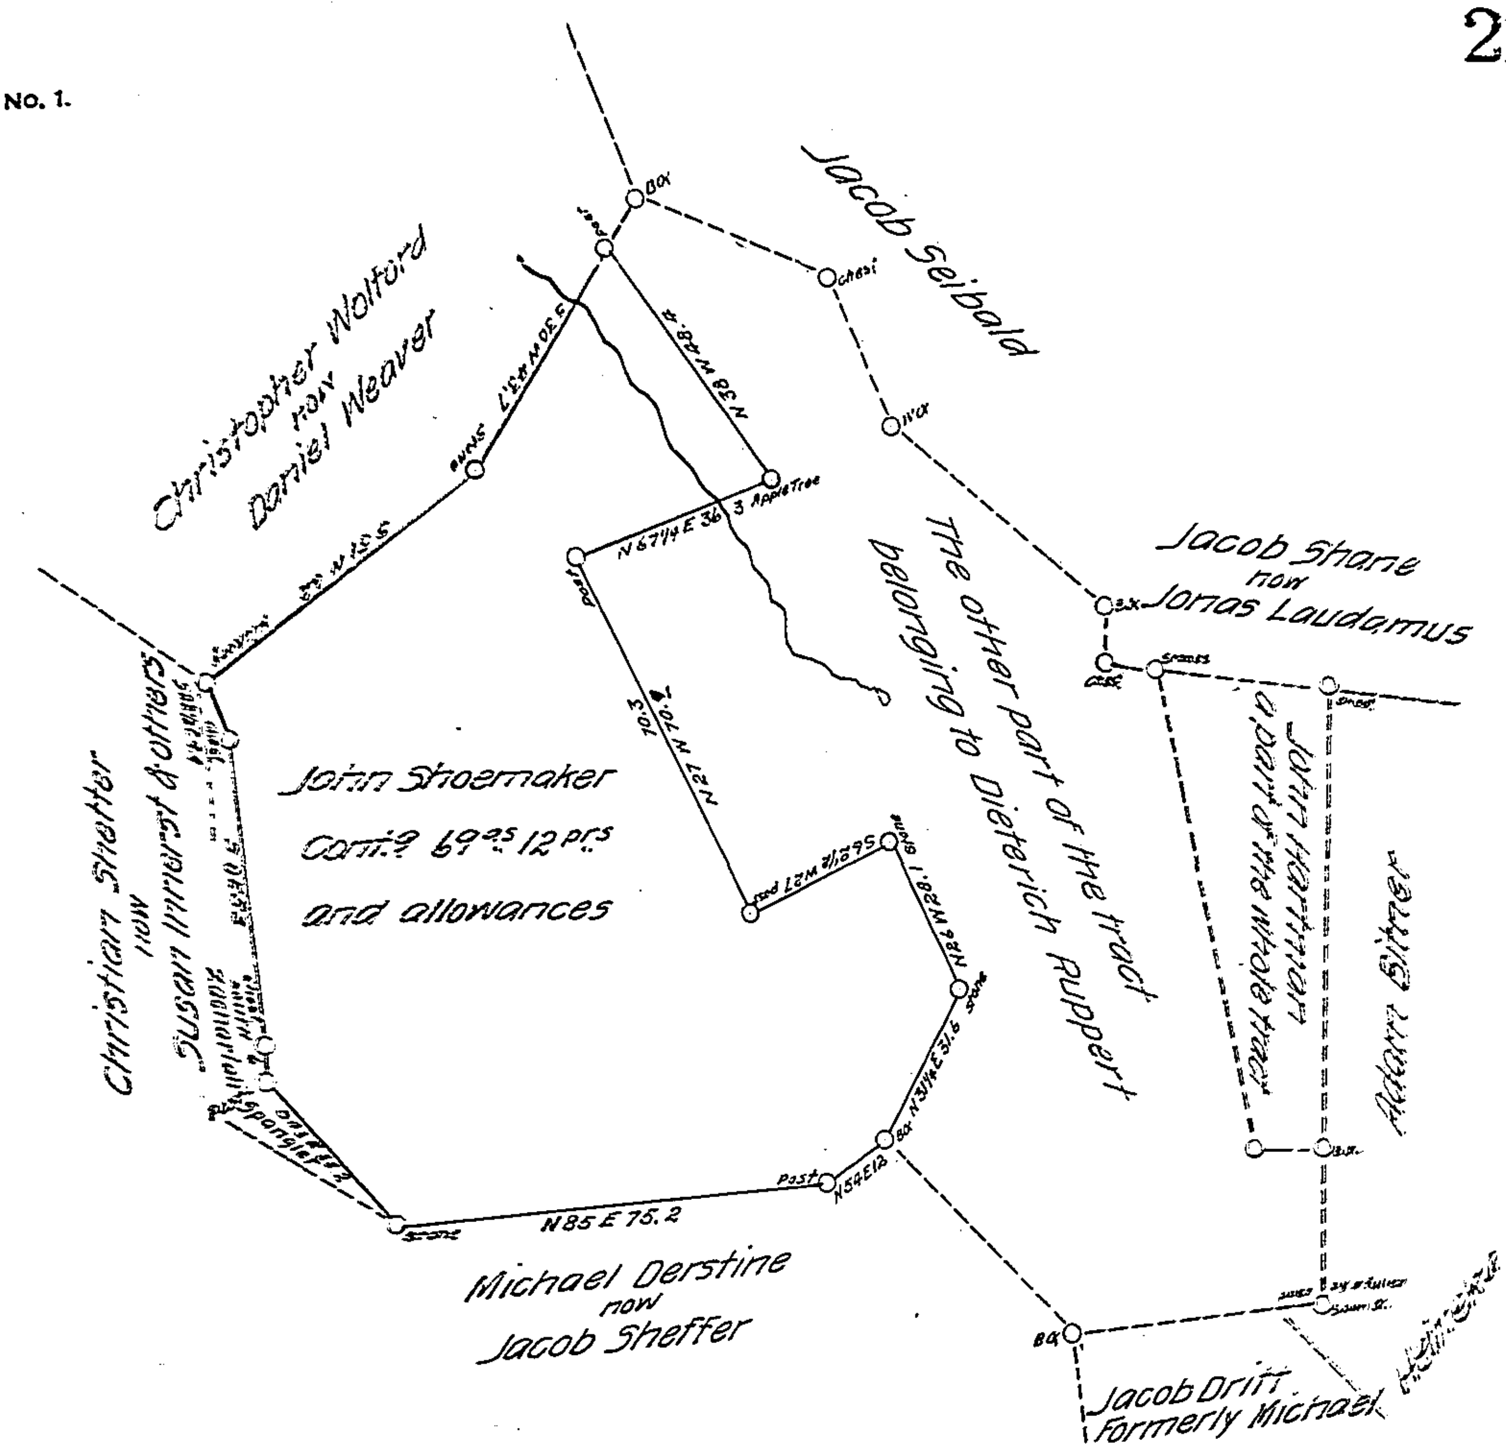

A draught of a piece of land situate in York Township in the County of York containing as above set forth 69as 12prs and allowance &c. being part of a larger tract of 142¾ acres and allowances originally surveyed by Charles Lukens D.S. for John Shoemaker in pursuance of an order from Richard Hockley Esq. to agree for 200as bearing date the 15th day of June 1772 now on the 16th May A.D. 1833 have resurveyed the whole tract and divided the same and now on the 30th day of January A.D. 1836 have draughted and examined the above and being requested by the present owners Jacob and Samuel Rudy, Jacob Spangler, Jacob Gotwalt, Daniel Bush, Alexander Spangler, and Jacob Spangler (in trust) who wish to patent the same according to the valuation made by the Commissioners &c

Jacob Spangler Esq — *Per John Becker D.S.*

Surveyor General

IN TESTIMONY *that the above is a copy of the original remaining on file in the Department of Internal Affairs of Pennsylvania, made comformably to an Act of Assembly approved the 16th day of February 1833, I have hereunto set my hand and caused the Seal of said Department to be affixed at Harrisburg, this .... day of .... March 1907*

[signature]

Secretary of Internal Affairs.