FORM No 1.

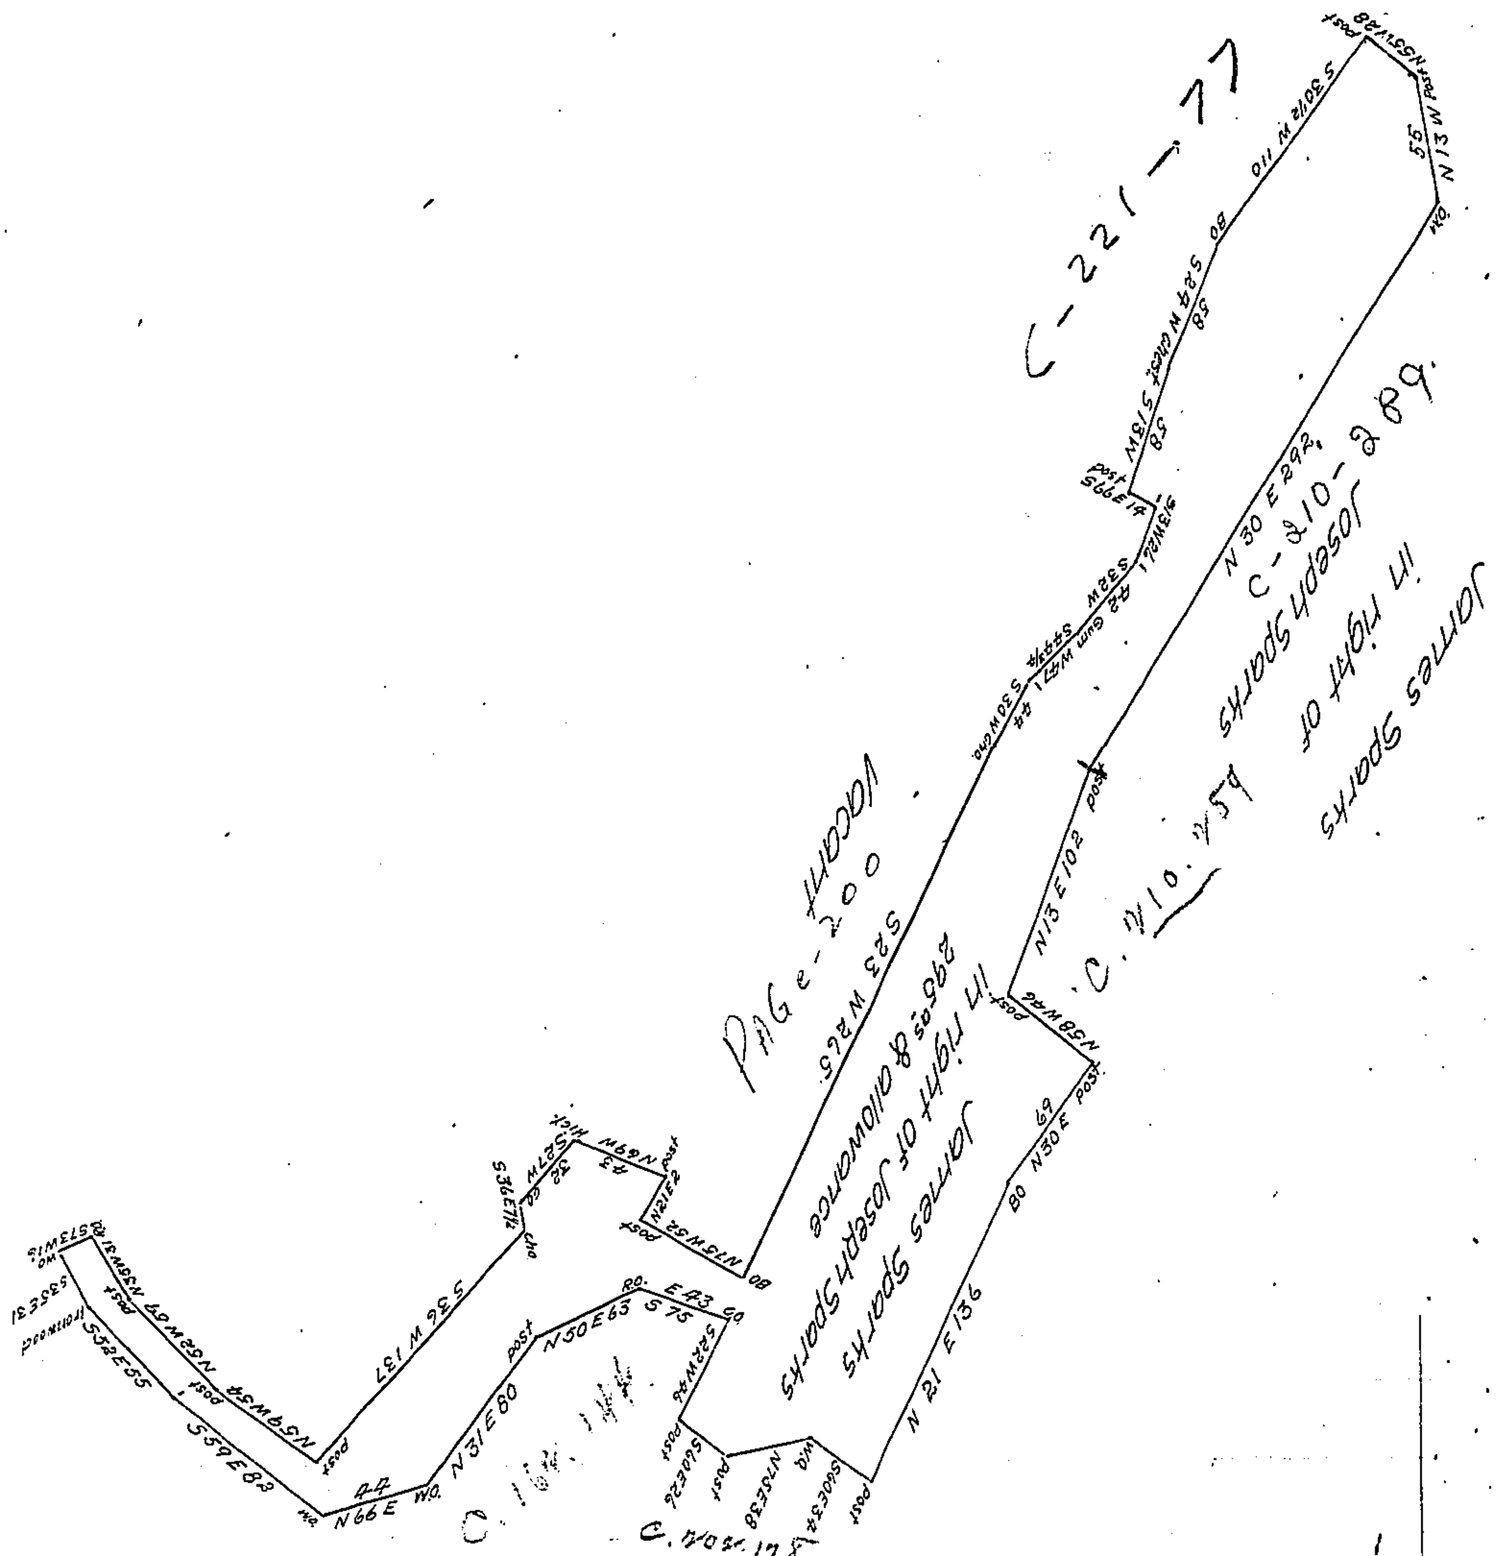

Situate on Breckhearts Ridge now called Clear Ridge in Providence Township Bedford County containing 295 acres and allowance of six Pcent &c. Surveyed for Joseph Sparks 24th April 1788 on warrant dated the 21st day of October 1786 Resurveyed for James Sparks the 23rd day of April 1832

To Jacob Spangler Esq D.S. Pr. John Bennett D.S.

Examined by me the 5th day of Sept. 1833

To Jacob Spangler Esq S.G. Robert Stuart D.S.

IN TESTIMONY that the above is a copy of the original remaining on file in the Department of Internal Affairs of Pennsylvania, made conformably to an Act of Assembly approved the 16th day of February, 1833; I have hereunto set my Hand and caused the Seal of said Department to be affixed at Harrisburg, this twenty first *day of* December *1906*

Isaac B. Brown

Secretary of Internal Affairs.