FORM NO 1.

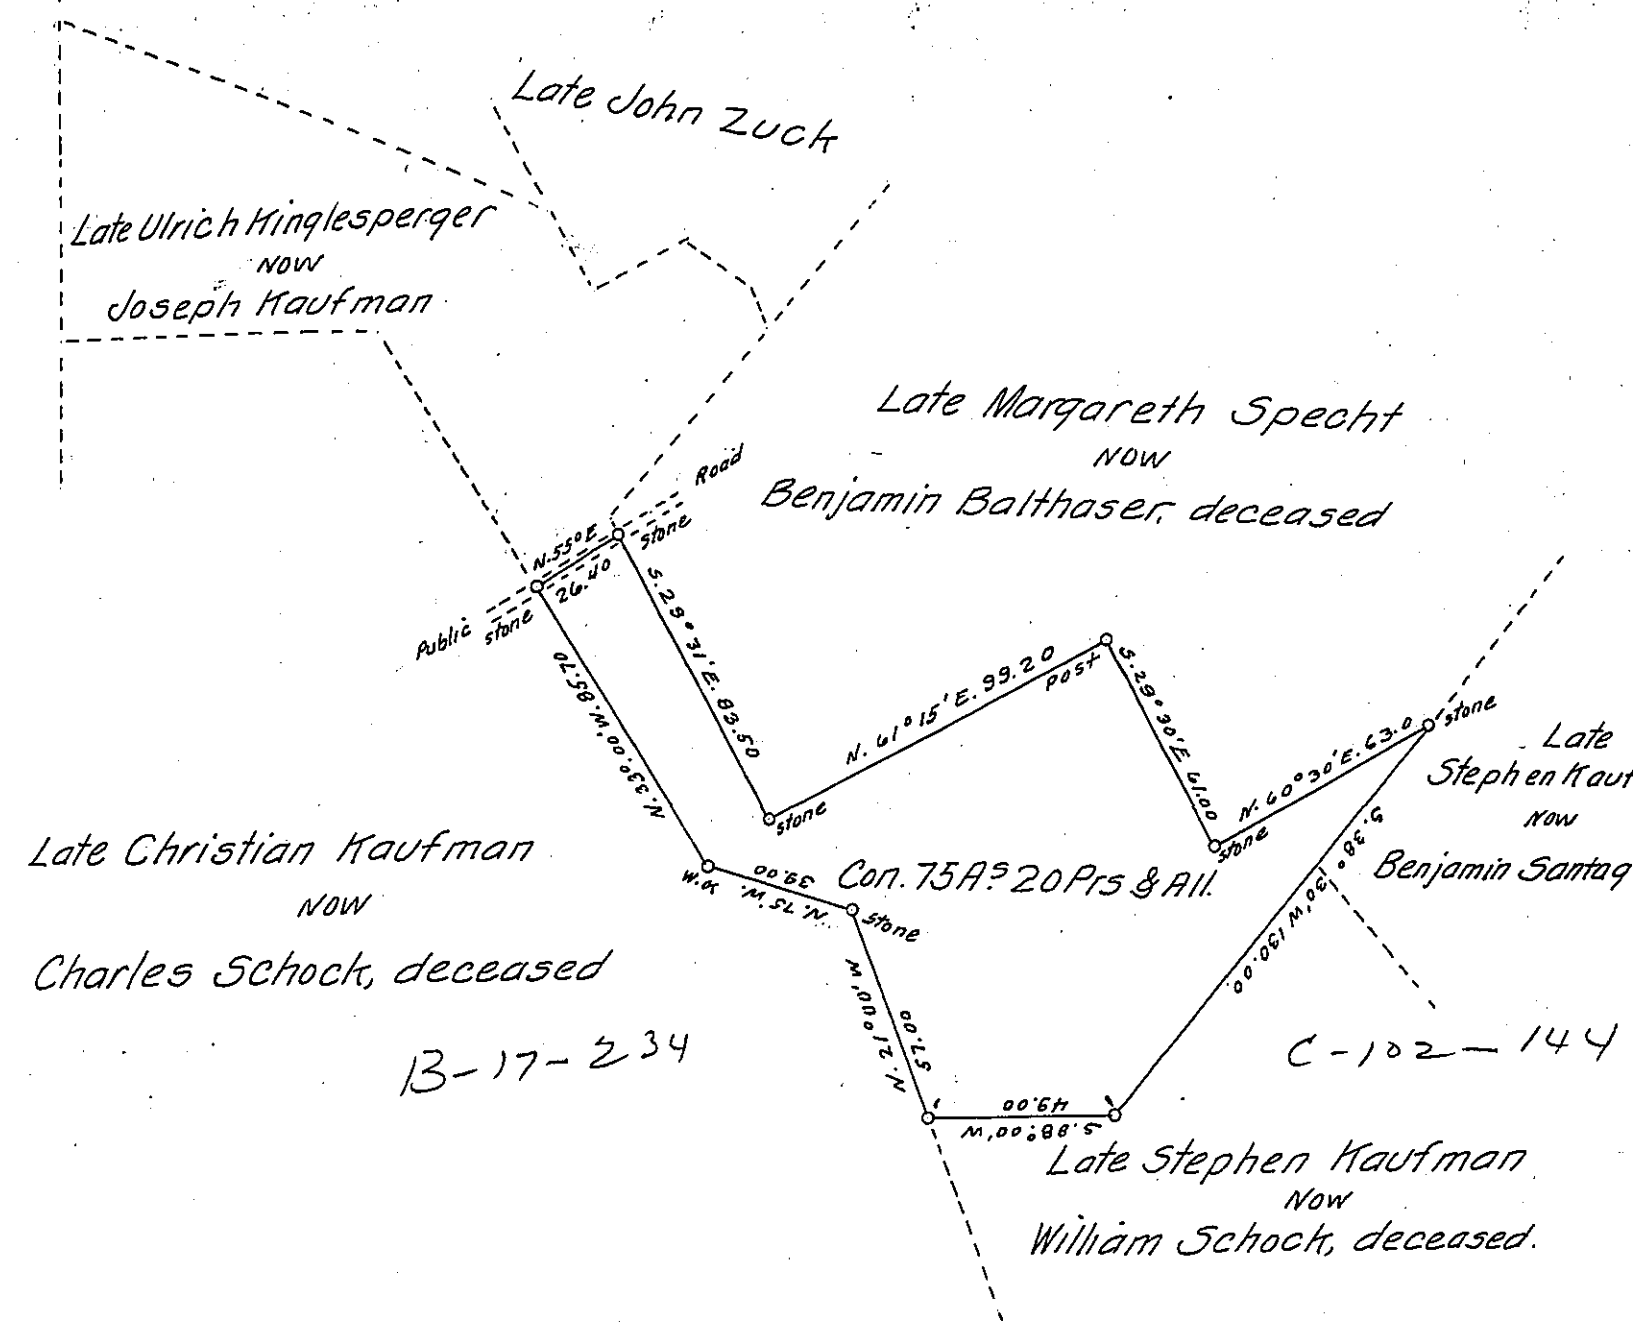

A draft of a tract of land situated in the township of Upper Bern, now Tilden, and county of Berks, containing seventy five acres twenty perches and allowance of six per cent. for roads &c. Surveyed for E. Agnes Schock, Executrix of William S. Schock deceased, the 12th day of December 1892. it being a part of a larger tract of one hundred and fifty acres and allowances, originally surveyed unto Ulrich Hinglesperger on application No. 234 dated the 5th day of August 1765

To Thomas J. Stewart Sol. K. Dreibelbis C.S.

Secretary of Int. Affairs

IN TESTIMONY that the above is a copy of the original remaining on file in the Department of Internal Affairs of Pennsylvania, made conformably to an Act of Assembly approved the 16th day of February, 1833, I have hereunto set my Hand and caused the Seal of said Department to be affixed at Harrisburg, this fifteenth *day of* March *1907.*

Isaac B. Brown

Secretary of Internal Affairs.