FORM No. 1.

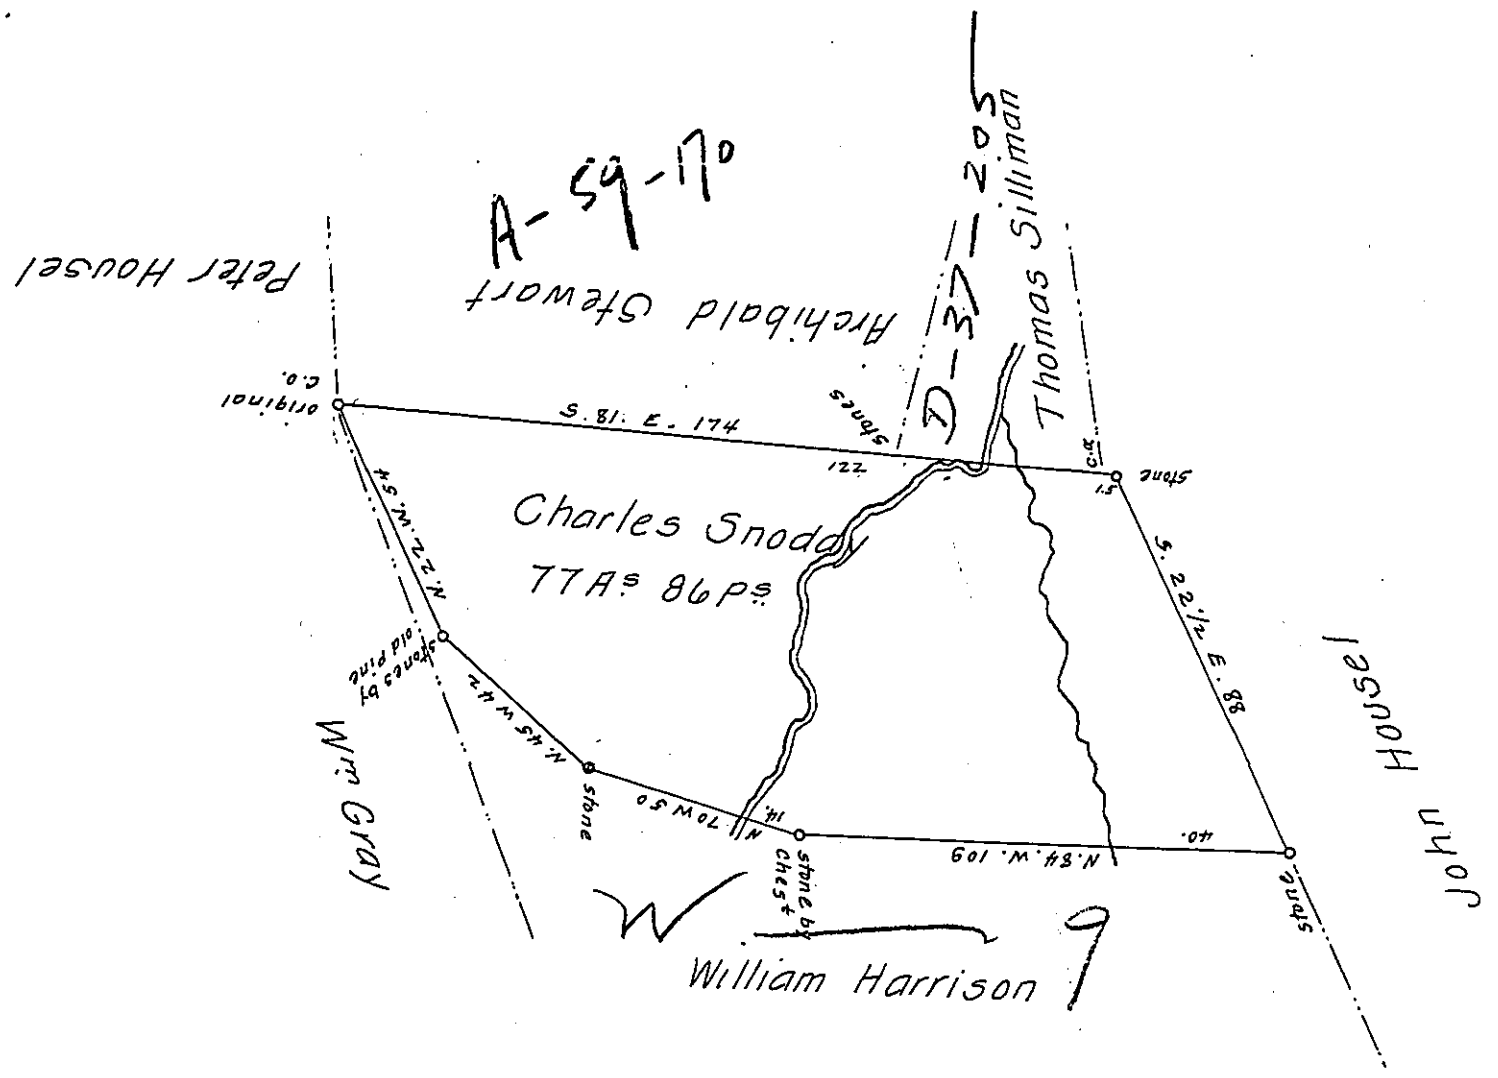

Surveyed the above described Tract of Land Containing Seventy Seven Acres and Eighty Six perches with Allowance of Six per Cent for Roads &c. Situate in Washington Township Lycoming County for Charles Snoddy on 16th day of April 1875 in pursuance of a Warrant granted to him for twenty five Acres of land on the 30th day of March 1875.

Hon. William Mc Candless — Secretary of Internal Affairs

J. S. Laird — County Surveyor

IN TESTIMONY that the above is a copy of the original remaining on file in the Department of Internal Affairs of Pennsylvania, made comformably to an Act of Assembly approved the 16th day of February 1833, I have hereunto set my hand and caused the Seal of said Department to be affixed at Harrisburg, this seventh *day of* March *1907.*

Isaac B. Brown

Secretary of Internal Affairs.