FORM NO. 1.

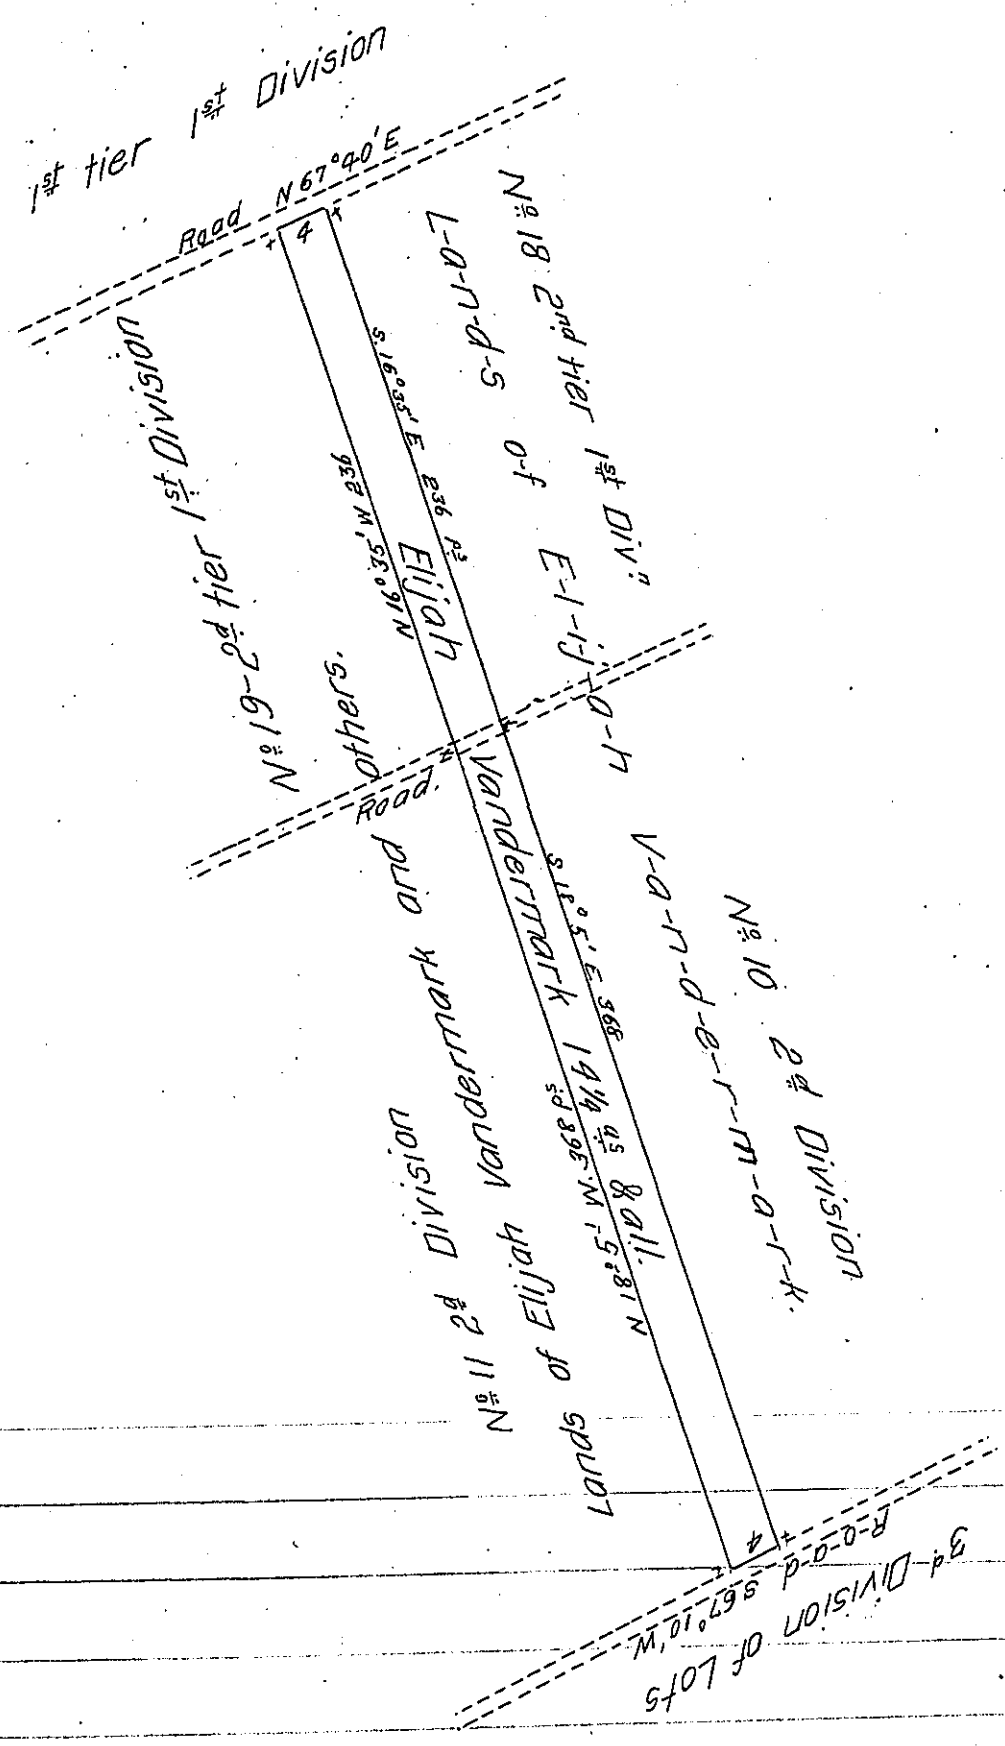

A Draft of a tract of Land (Improved) Situate adjoining Lands of Elijah Vandermark and others in Newport one of the Seventeen Certified township in Luzerne County Containing fourteen acres and a quarter of an acre and allowance of Six per cent for roads &c.&c. Surveyed to Elijah Vandermark, the above described tract of Land January 30th 1856, by virtue of his Warrant dated January 19th 1856.

To J. Porter Brawley Esq.r
Surv.r General.

Henry Colt
D.S.

IN TESTIMONY that the above is a copy of the original remaining on file in the Department of Internal Affairs of Pennsylvania, made comformably to an Act of Assembly approved the 16th day of February 1833, I have hereunto set my hand and caused the Seal of said Department to be affixed at Harrisburg, this Twenty-fourth *day of* April *1907*

Isaac B. Brown
Secretary of Internal Affairs.