FORM No. 1.

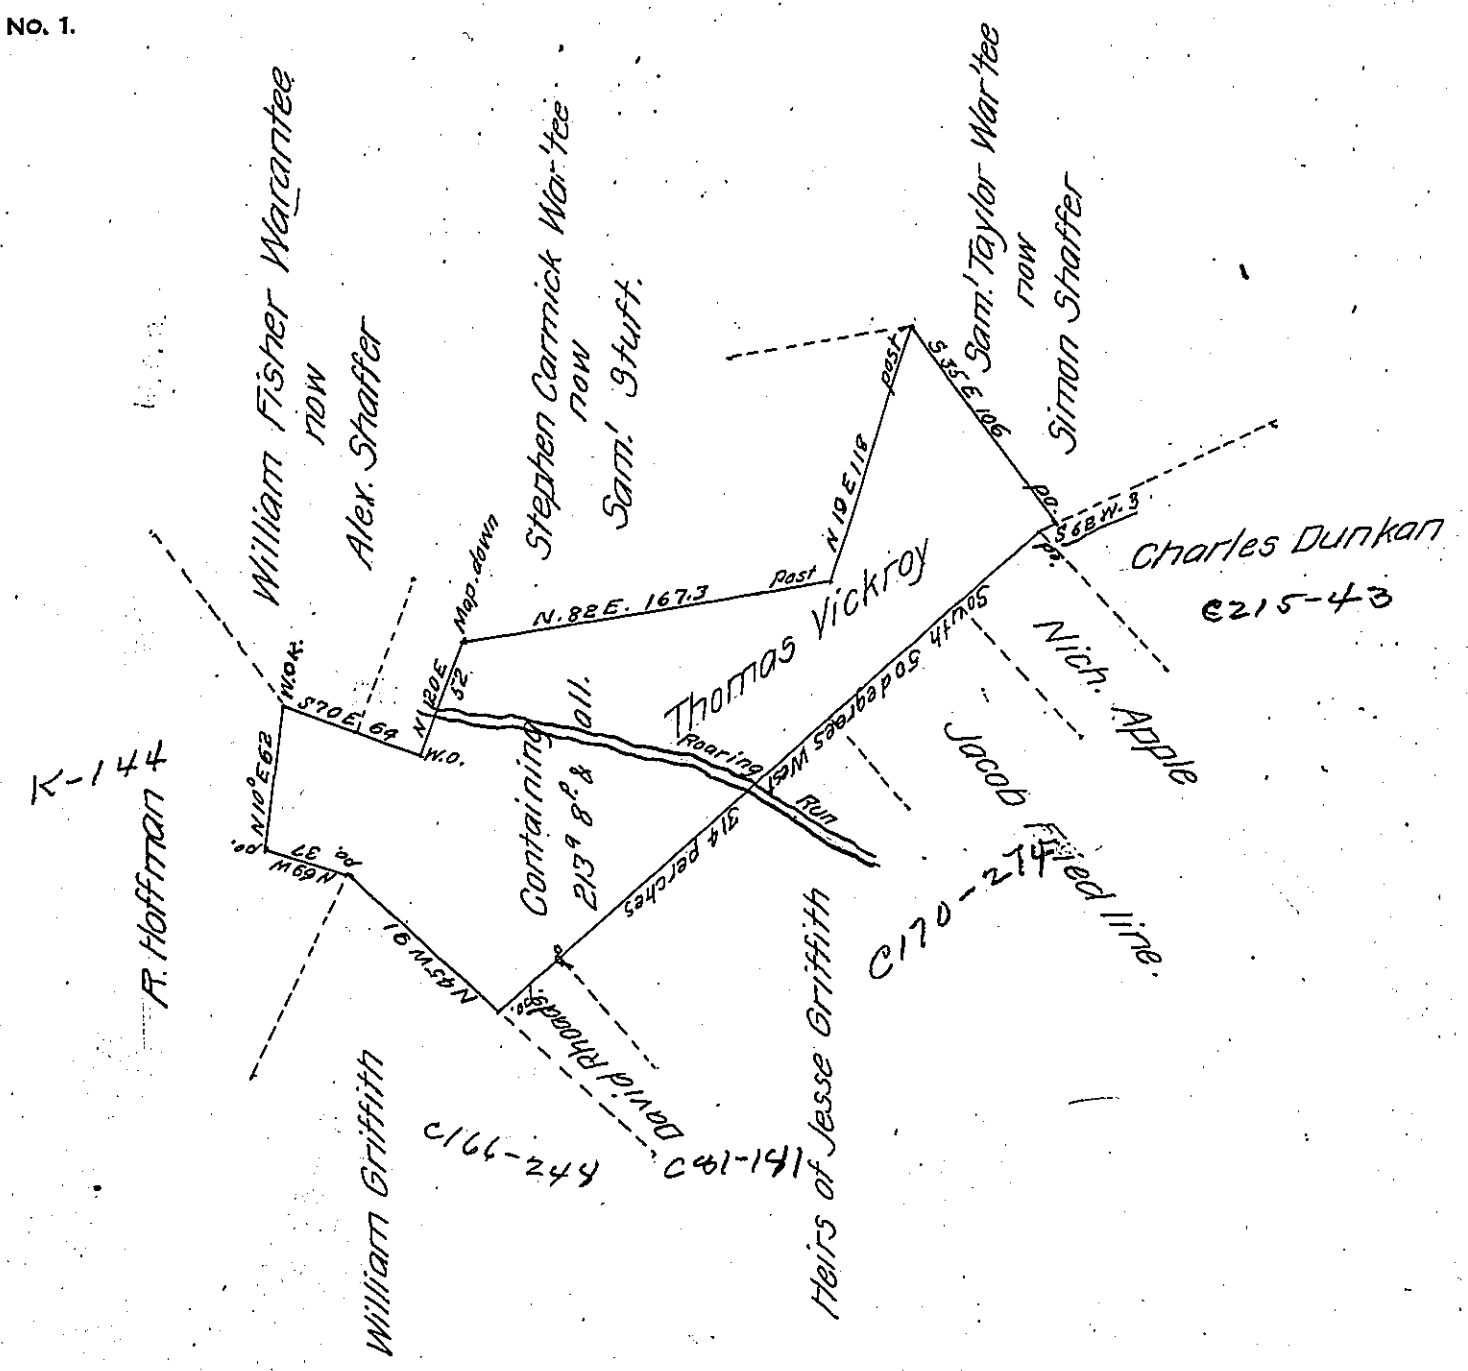

Situate on Roaring Run in Jenner Tp. Somerset County (Formerly Quemahoning Township Bedford County) Pennsylv. Contain.g 213 Acres, 8 per. & all of Land, improved. Surveyed November the 1st A.D. 1864 in pursuance of a Warrant dated the 29th day of June A.D. 1786. Granted to Thomas Vickroy for 150 acres of land (then in Quemahoning township Bedford County).

To James P. Barr Esq.r — P.r F. Knepper Co. Sur.

Surveyor General.

IN TESTIMONY that the above is a copy of the original remaining on file in the Department of Internal Affairs of Pennsylvania, made comformably to an Act of Assembly approved the 16th day of February 1833, I have hereunto set my hand and caused the Seal of said Department to be affixed at Harrisburg, this First *day of* May *1907*

Isaac B. Brown

Secretary of Internal Affairs.