FORM No 1.

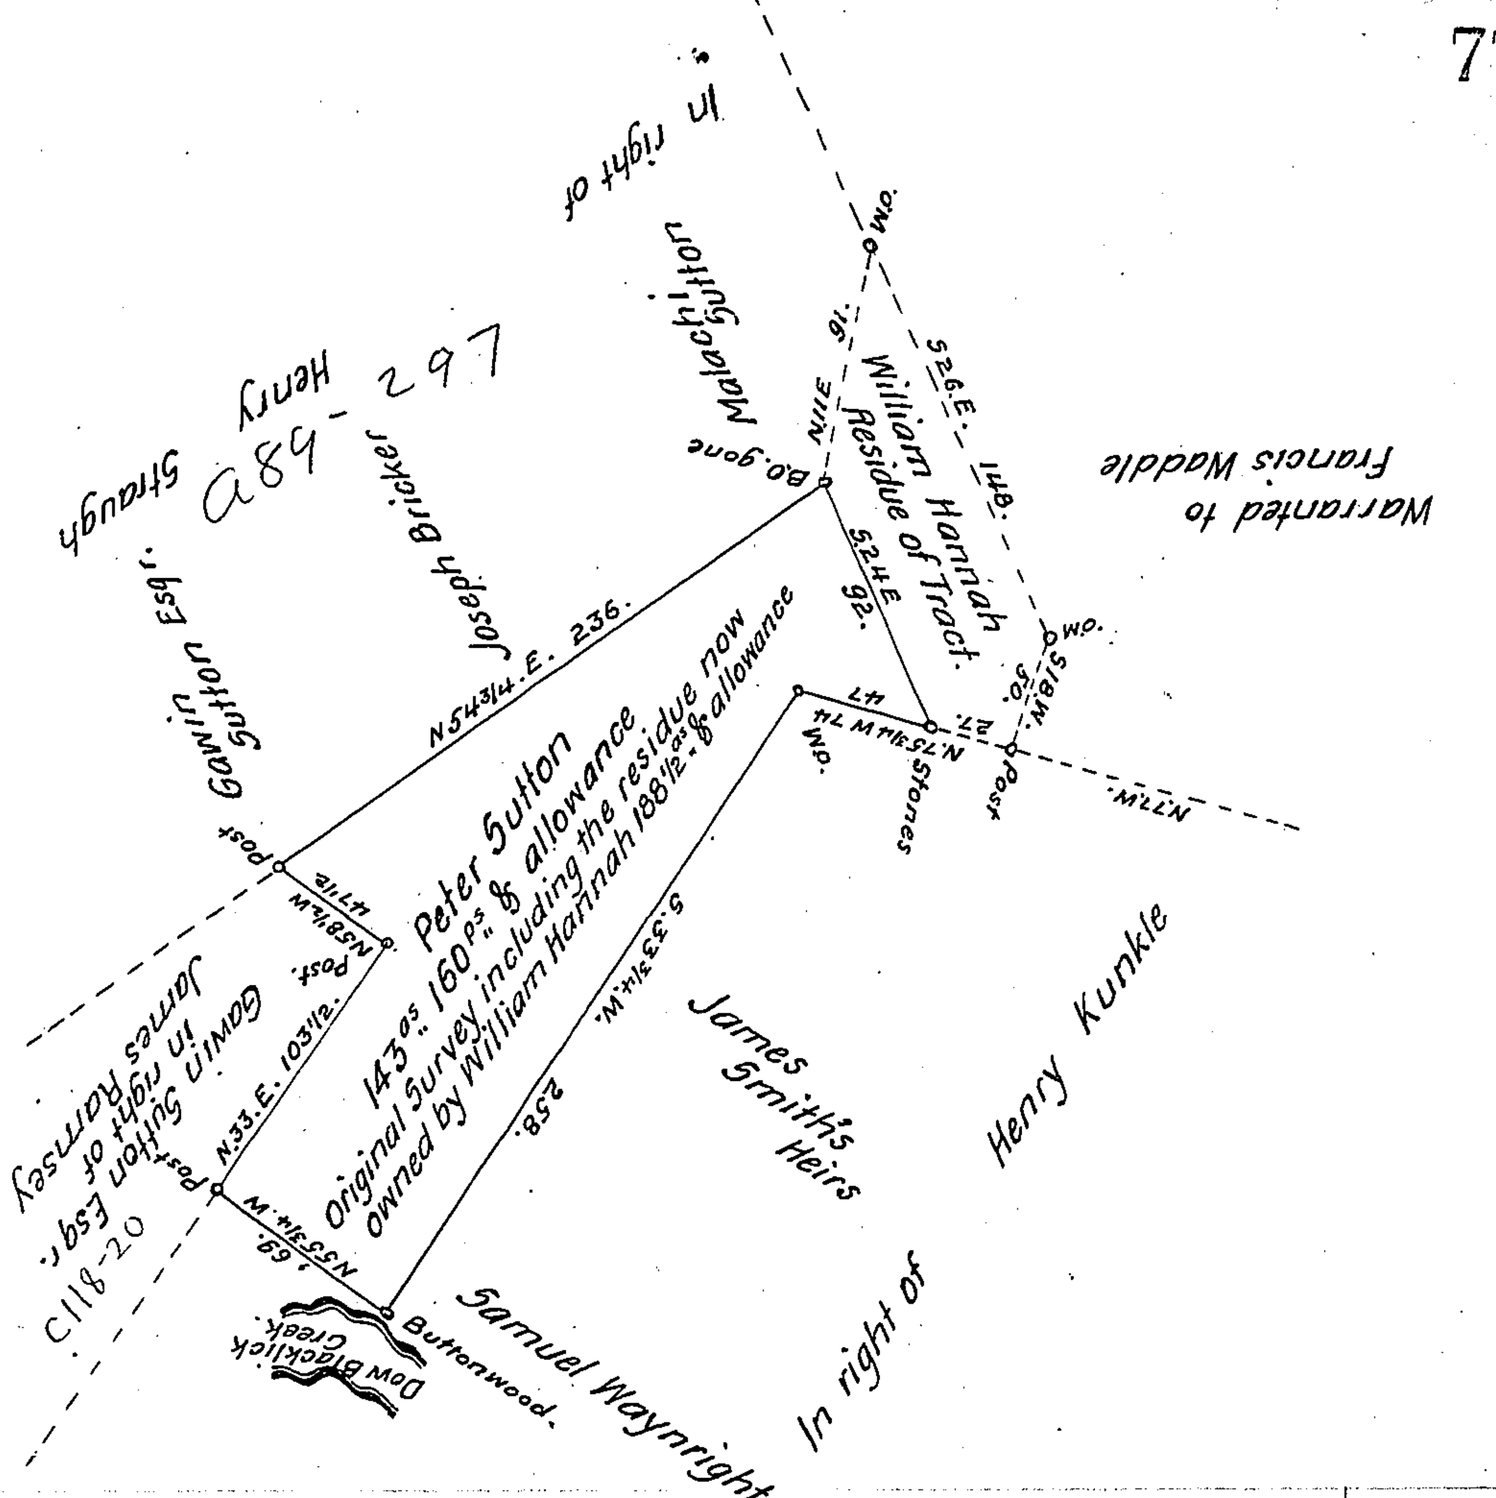

2nd & 3rd of March A.D. 1842 Surveyed To Peter Sutton the above described piece of land containing one hundred & forty three acres and one hundred and Sixty perches and allowance of Six per Cent Situate in Blacklick township Indiana County. It being a part of a larger tract containing one hundred and eighty eight acres and a half & allowance originally Surveyed the 1st day of February A.D. 1787 to James Boll and George Penter By Virtue of their warrant dated the 16th day of December A.D. 1785.

To John Laporte Esqr.
Surveyor General. ~

Robert McGee D.S.

IN TESTIMONY that the above is a copy of the original remaining on file in the Department of Internal Affairs of Pennsylvania, made conformably to an Act of Assembly approved the 16th day of February, 1833, I have hereunto set my Hand and caused the Seal of said Department to be affixed at Harrisburg, this fourteenth day of March 1907

Isaac B. Brown
Secretary of Internal Affairs.