FORM No. 1.

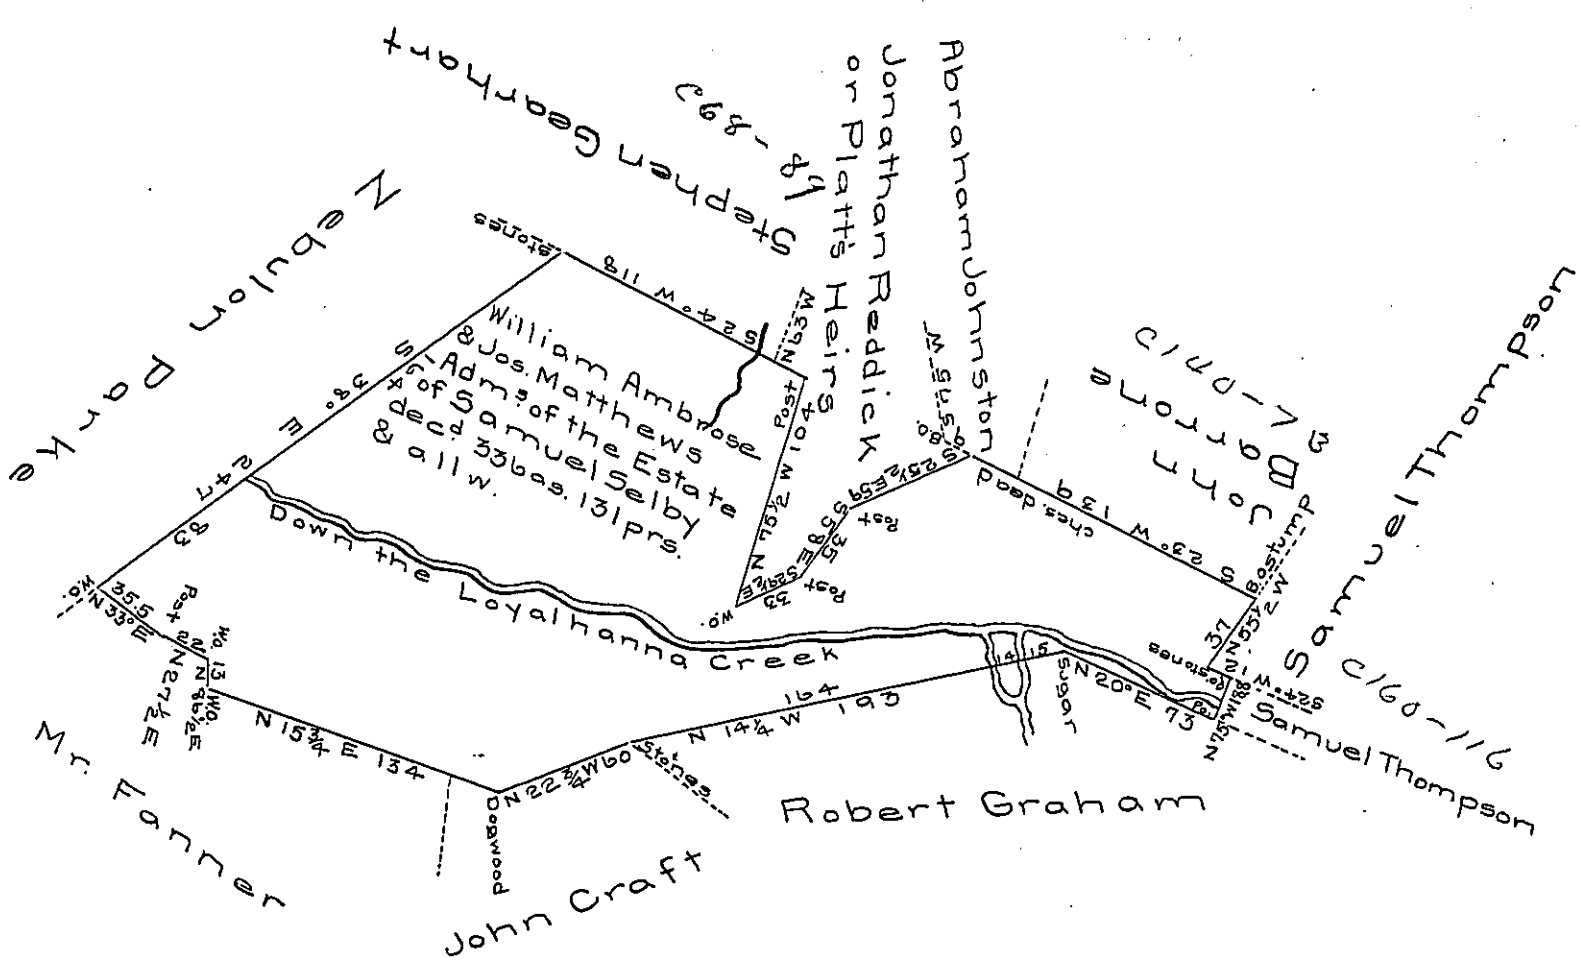

18th May 1839.

Surveyed the above described tract of land in pursuance of an order of Resurvey, granted by the honorable Board of Property of the Commonwealth of Pennsylvania, to William Ambrose & Joseph Mathews, Administrators of the Estate of Samuel Selby dec'd dated 30th April 1839. Situate in Ligonier township, in the county of Westmoreland containing three hundred thirty-six acres, one hundred thirty-one perches & allowance &c. Being the same tract-land which was surveyed in pursuance of a warrant granted to Samuel Selby, dated 19th August 1818 situate at that time in Donnegal township, now called Ligonier twp.

To Jacob Sallade Esq
Surveyor General of Penna.

John Gay D.S.

IN TESTIMONY that the above is a copy of the original remaining on file in the Department of Internal Affairs of Pennsylvania, made comformably to an Act of Assembly approved the 16th day of February 1833, I have hereunto set my hand and caused the Seal of said Department to be affixed at Harrisburg, this twentieth day of February 1907.

Isaac B. Brown

Secretary of Internal Affairs.