FORM No. 1.

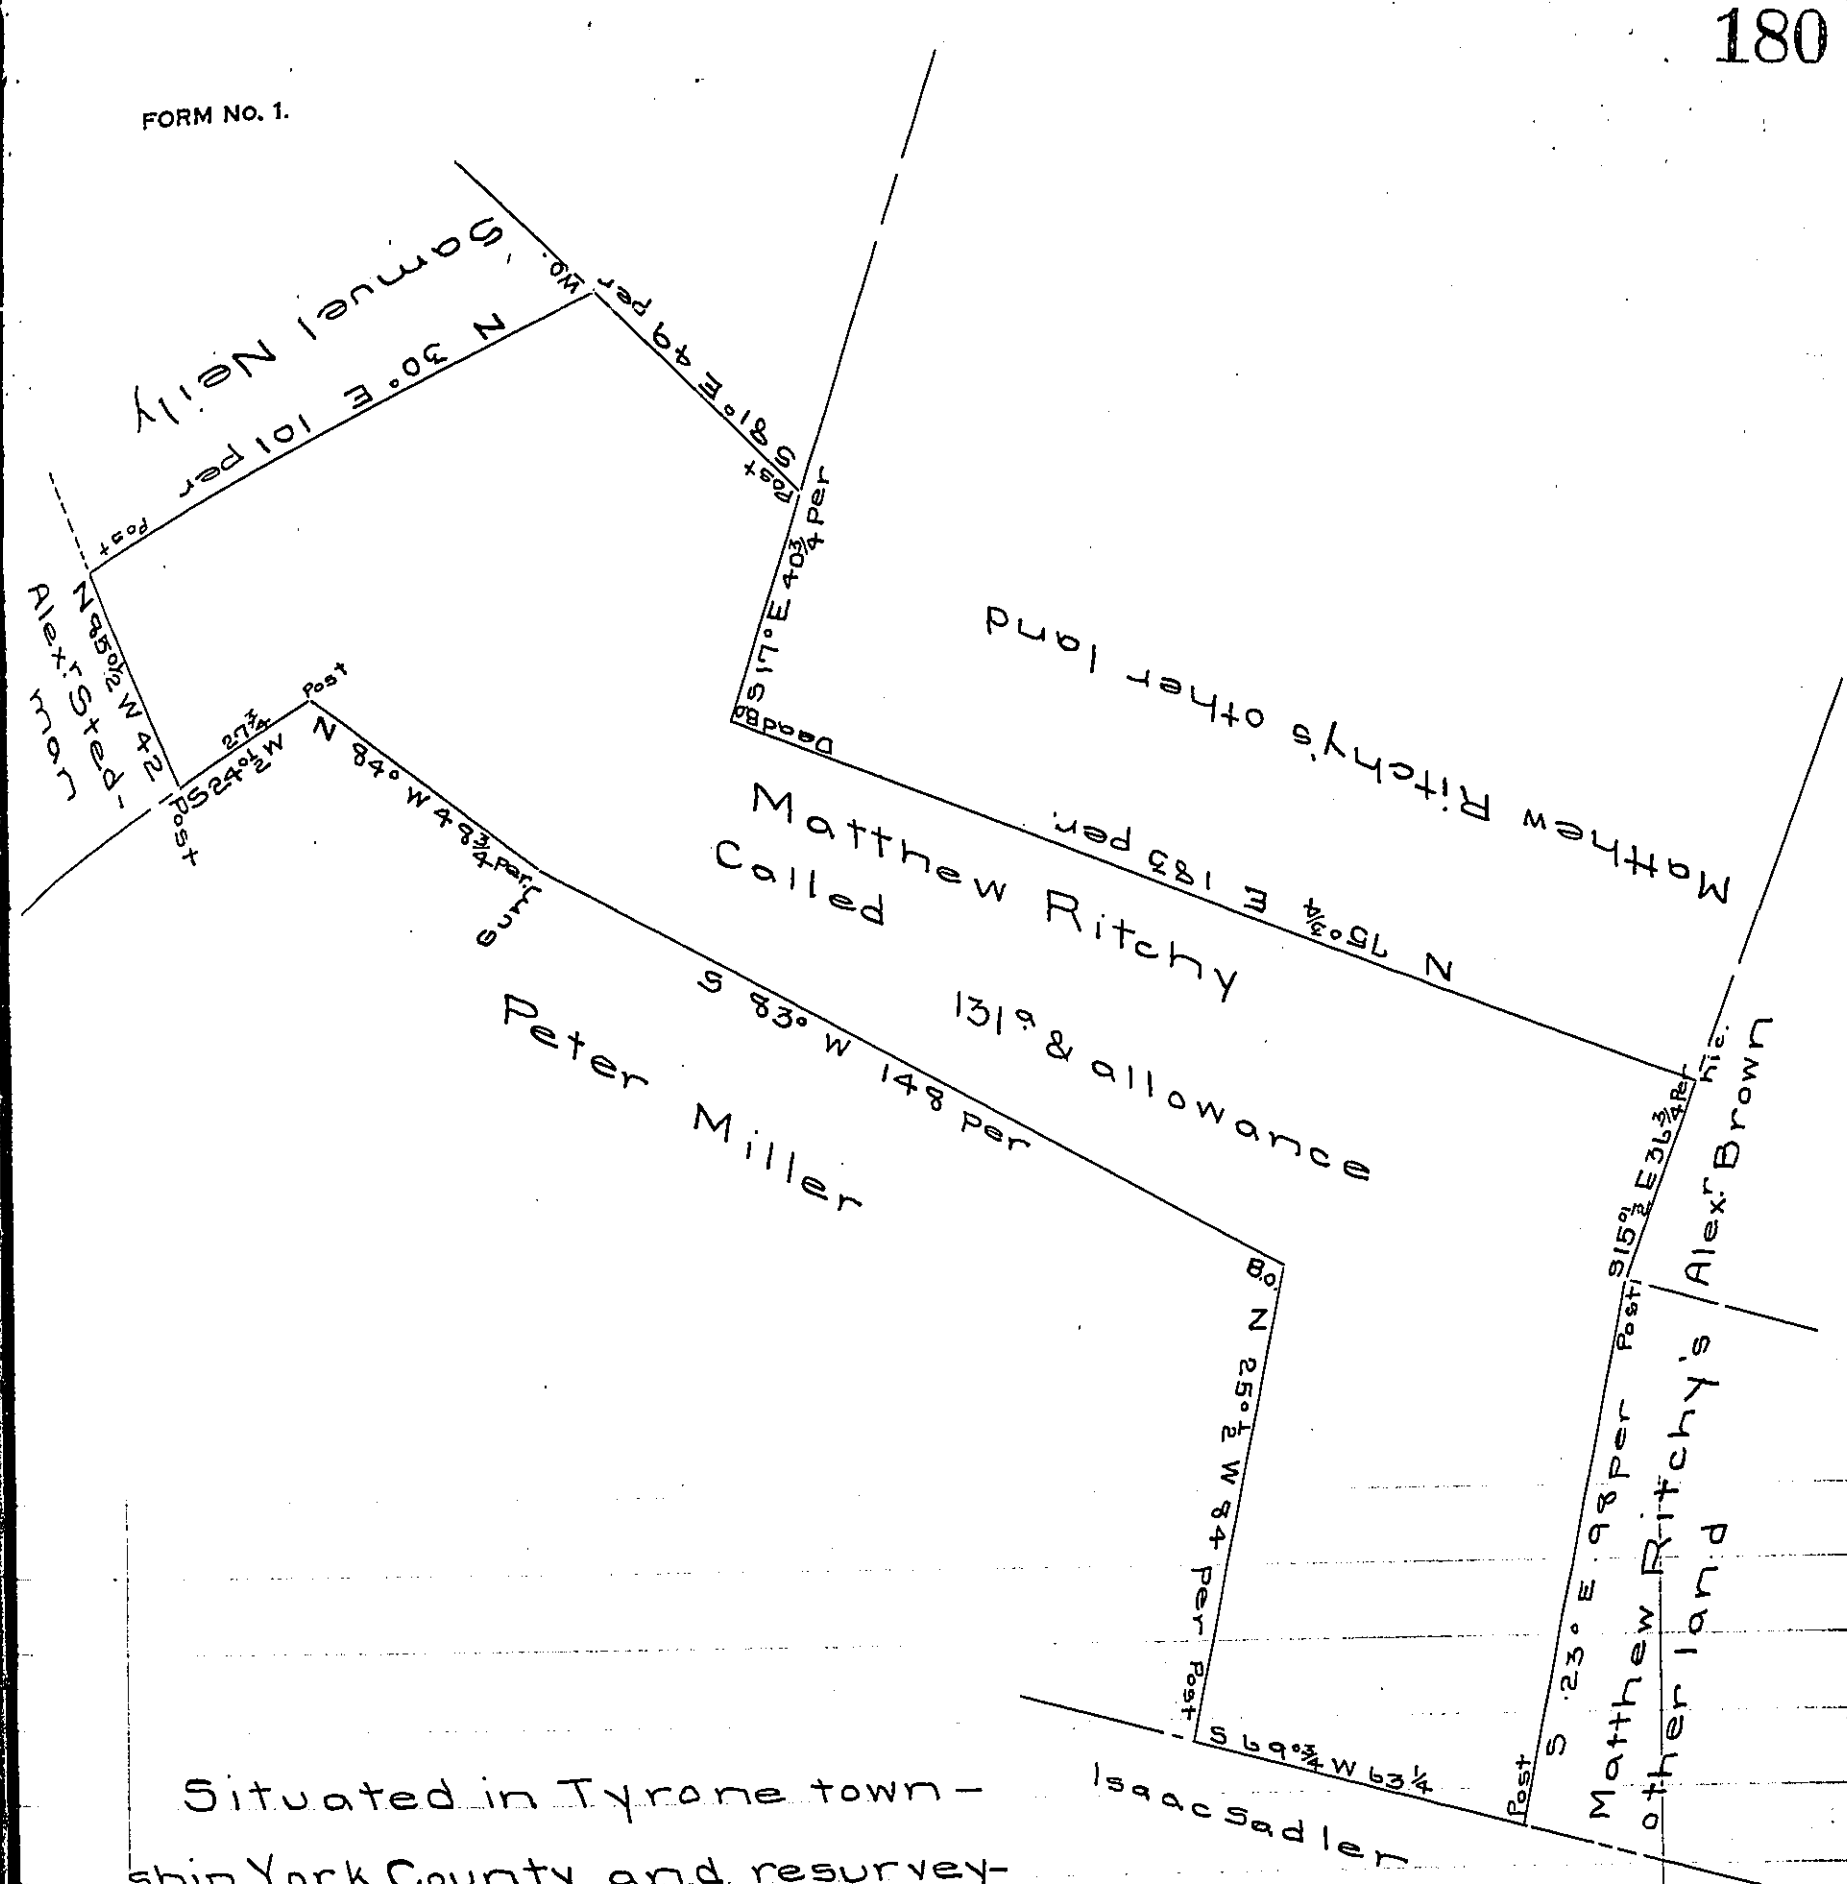

Situated in Tyrone township York County and resurveyed the 25th day of September 1772 and returned in pursuance of a judgement of the Board of Property dated the 29th day of October 1770 under an order of survey number 2968 dated March 3d 1767 granted unto William Duffield and the said Matthew Ritchy

To John Lukens Esq.r
Surveyor General

Surveyed & Resurveyed
pr. Archd McClean Dy. Sr.

IN TESTIMONY that the above is a copy of the original remaining on file in the Department of Internal Affairs of Pennsylvania, made comformably to an Act of Assembly approved the 16th day of February 1833, I have hereunto set my hand and caused the Seal of said Department to be affixed at Harrisburg, this twenty-eighth day of February 1907.

Isaac B. Brown
Secretary of Internal Affairs.