FORM No. 1.

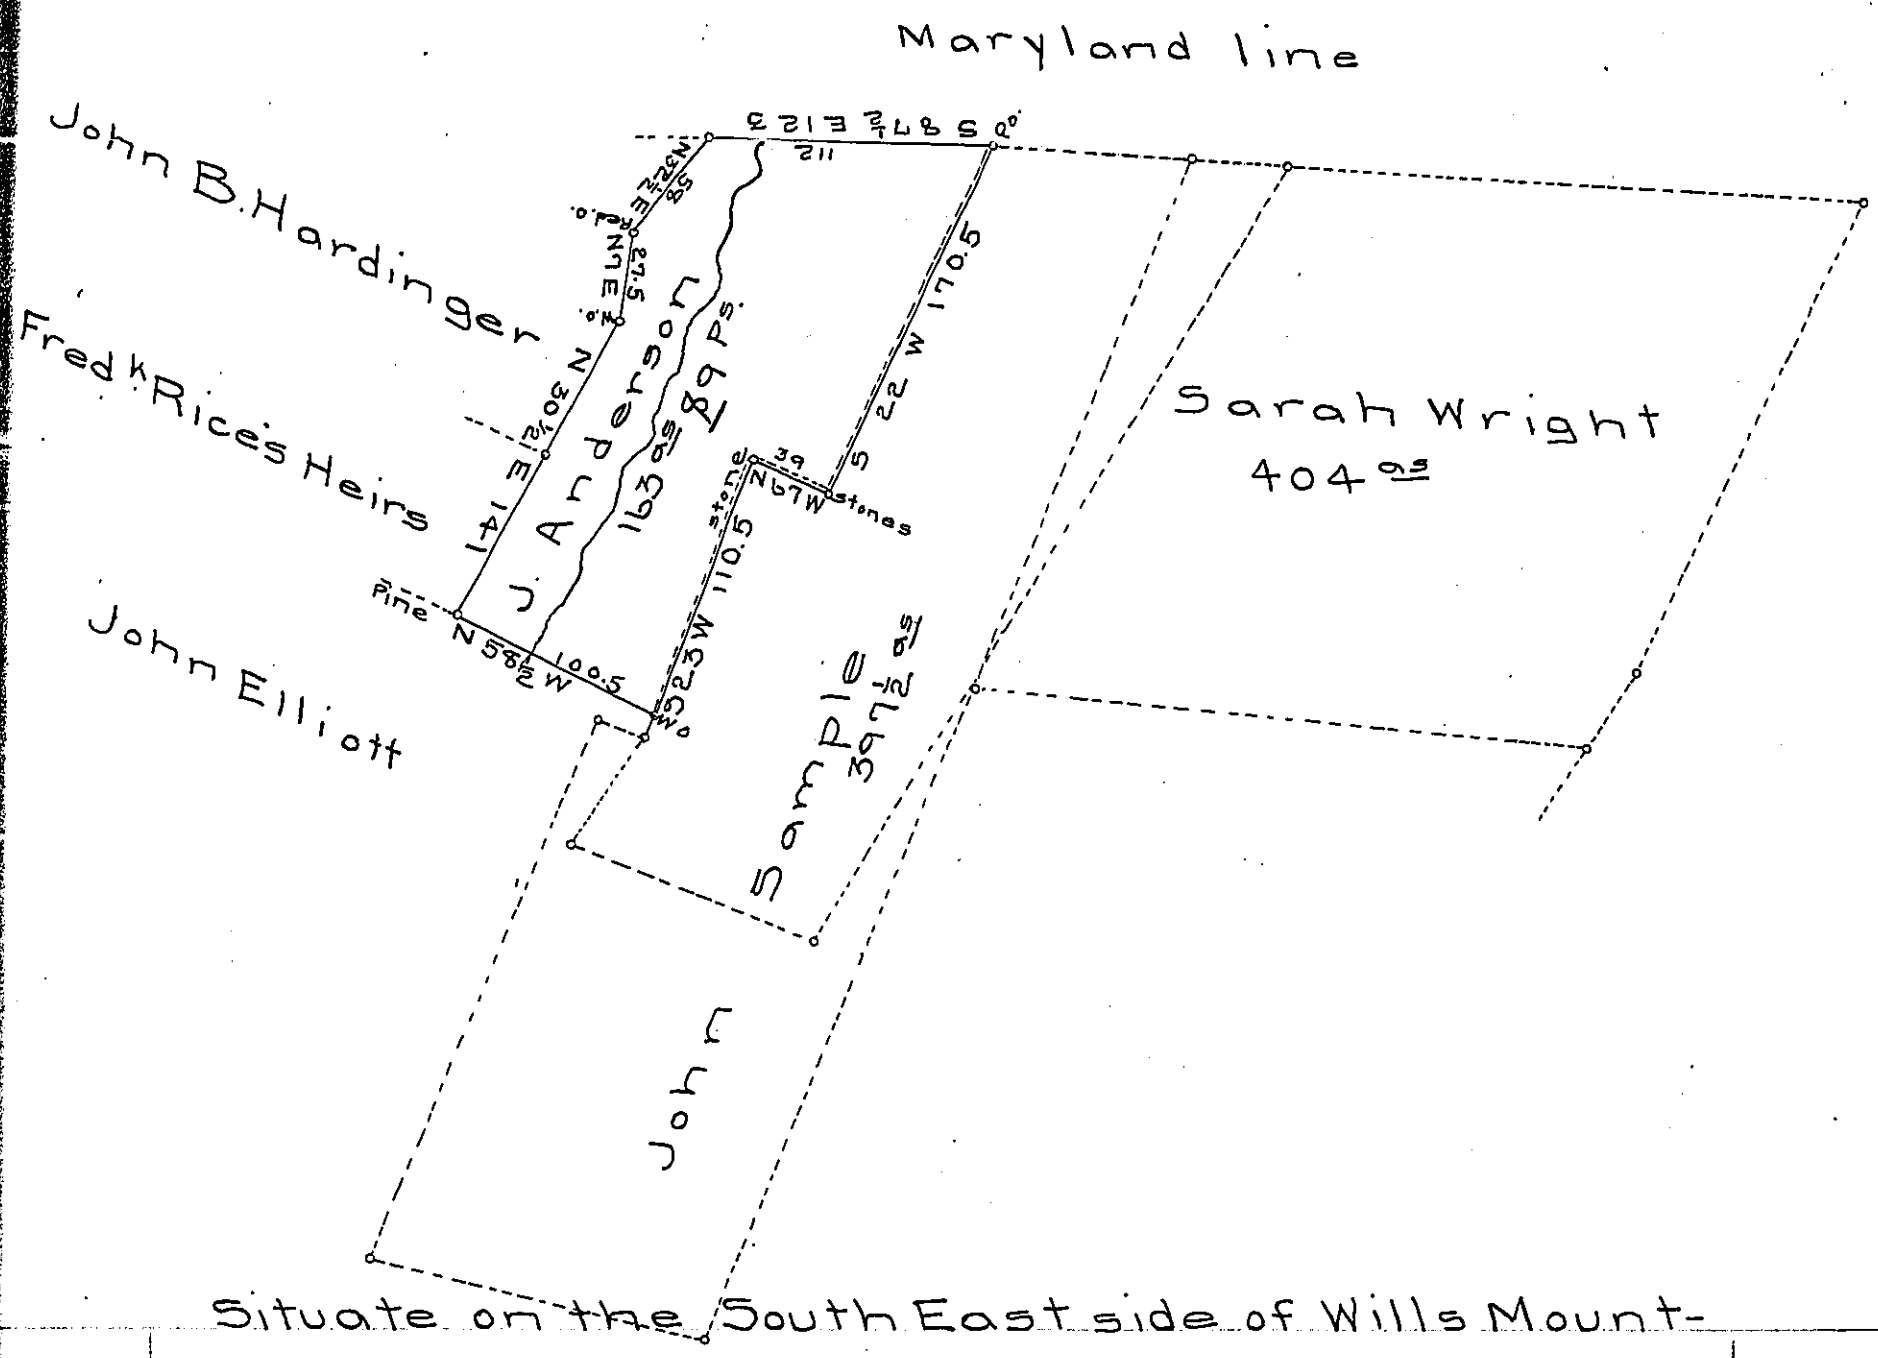

Situate on the South East side of Wills Mountain in Cumberland Valley township Bedford County containing 163 as 89 perches and the usual allowance of six per cent for roads &c. surveyed the 1st day of November A.D. 1871 Being a part of a larger tract of land surveyed on warrant to Frederick Rice dated the 24th day of Feby. A.D. 1851. Containing 417 as 83 ps. & allow.

Sam'l Ketterman C.S.

To Jac. M. Campbell Esq.r S.G.}

Note The ~~dotted~~ yellow dotted lines represent the balance of the Frederick Rice tract of land: The black dotted lines represent the lines of Sarah Wright and John Sample, Surveyed on warrants dated 7th April 1794. Sam'l Ketterman C.S.

IN TESTIMONY that the above is a copy of the original remaining on file in the Department of Internal Affairs of Pennsylvania, made comformably to an Act of Assembly approved the 16th day of February 1833, I have hereunto set my hand and caused the Seal of said Department to be affixed at Harrisburg, this twenty-seventh day of December 1906.

Isaac B. Brown

Secretary of Internal Affairs.