FORM No 1.

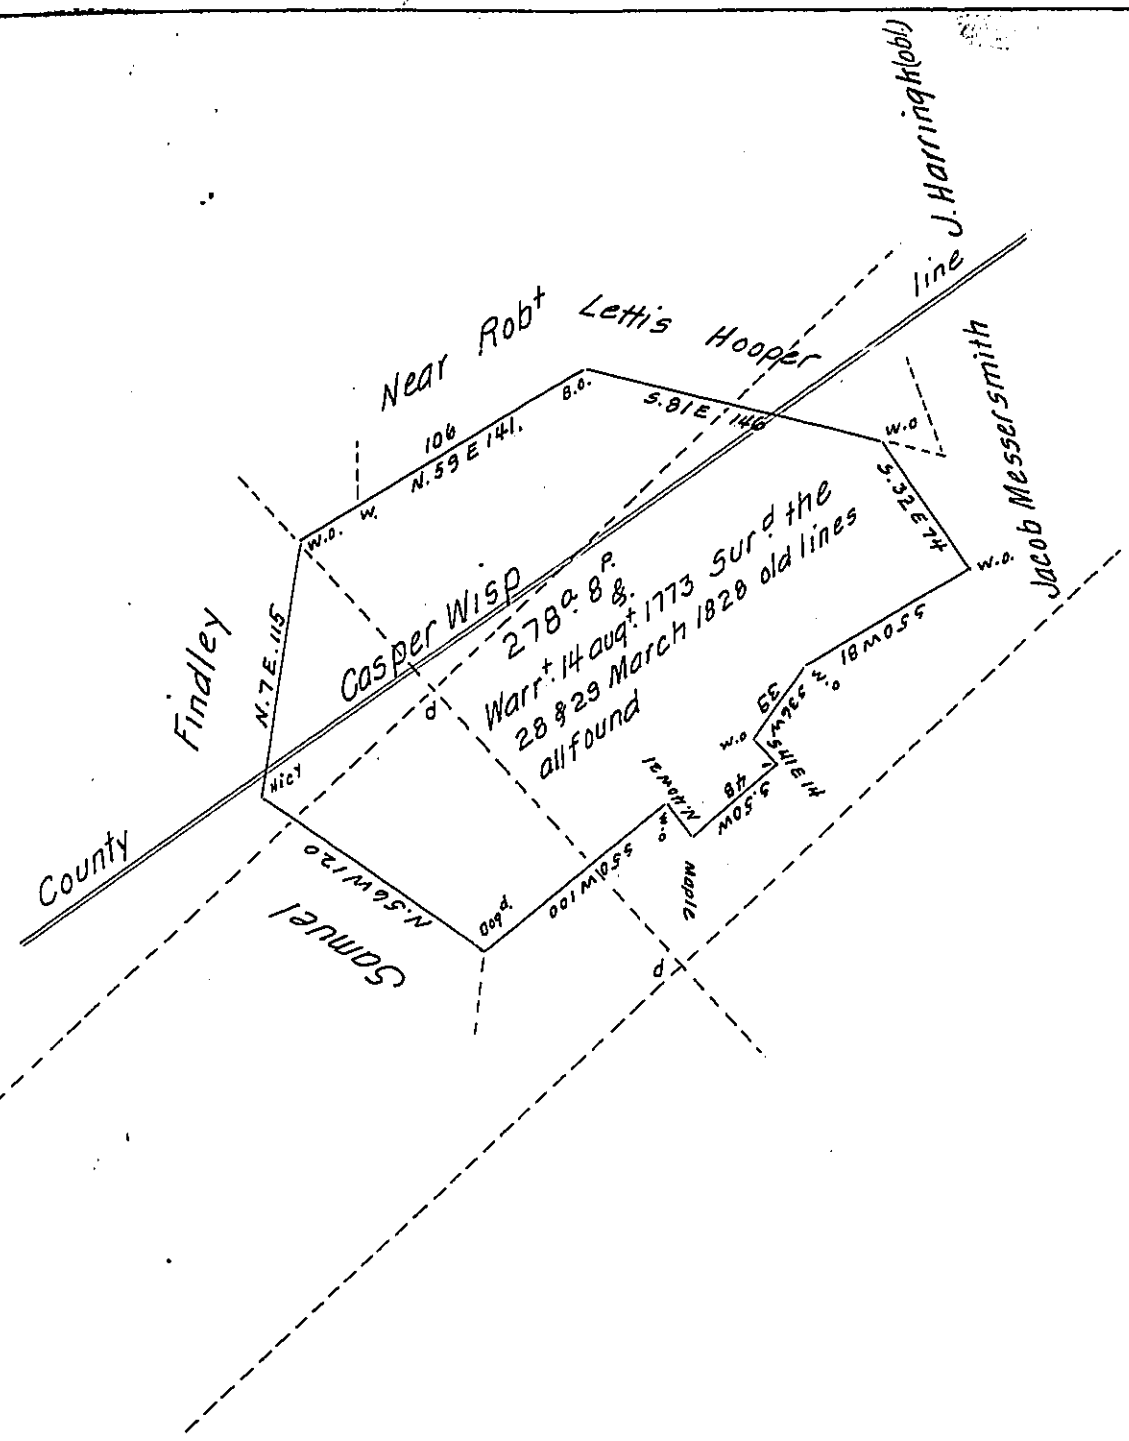

Situate on the West Side of Laurell hill and West of Blacklic-Creek. Cambria County & Township & on both Sides of Indiana & Cambria County line. Supposed to belong to the heirs of John Musser Decd.- the Surveys included in the dotted lines in the names of Jacob Messersmith & John Hambrigh Claimed by James C. Fisher & Co on warrants of 3rd May 1793. Examined by

W. O'Keeffe-

To the Board of property
of the State of Penns

IN TESTIMONY that the above is a copy of the original remaining on file in the Department of Internal Affairs of Pennsylvania, made conformably to an Act of Assembly approved the 16th day of February, 1833, I have hereunto set my Hand and caused the Seal of said Department to be affixed at Harrisburg, this twenty third day of May 1907.

Henry Houck

Secretary of Internal Affairs.