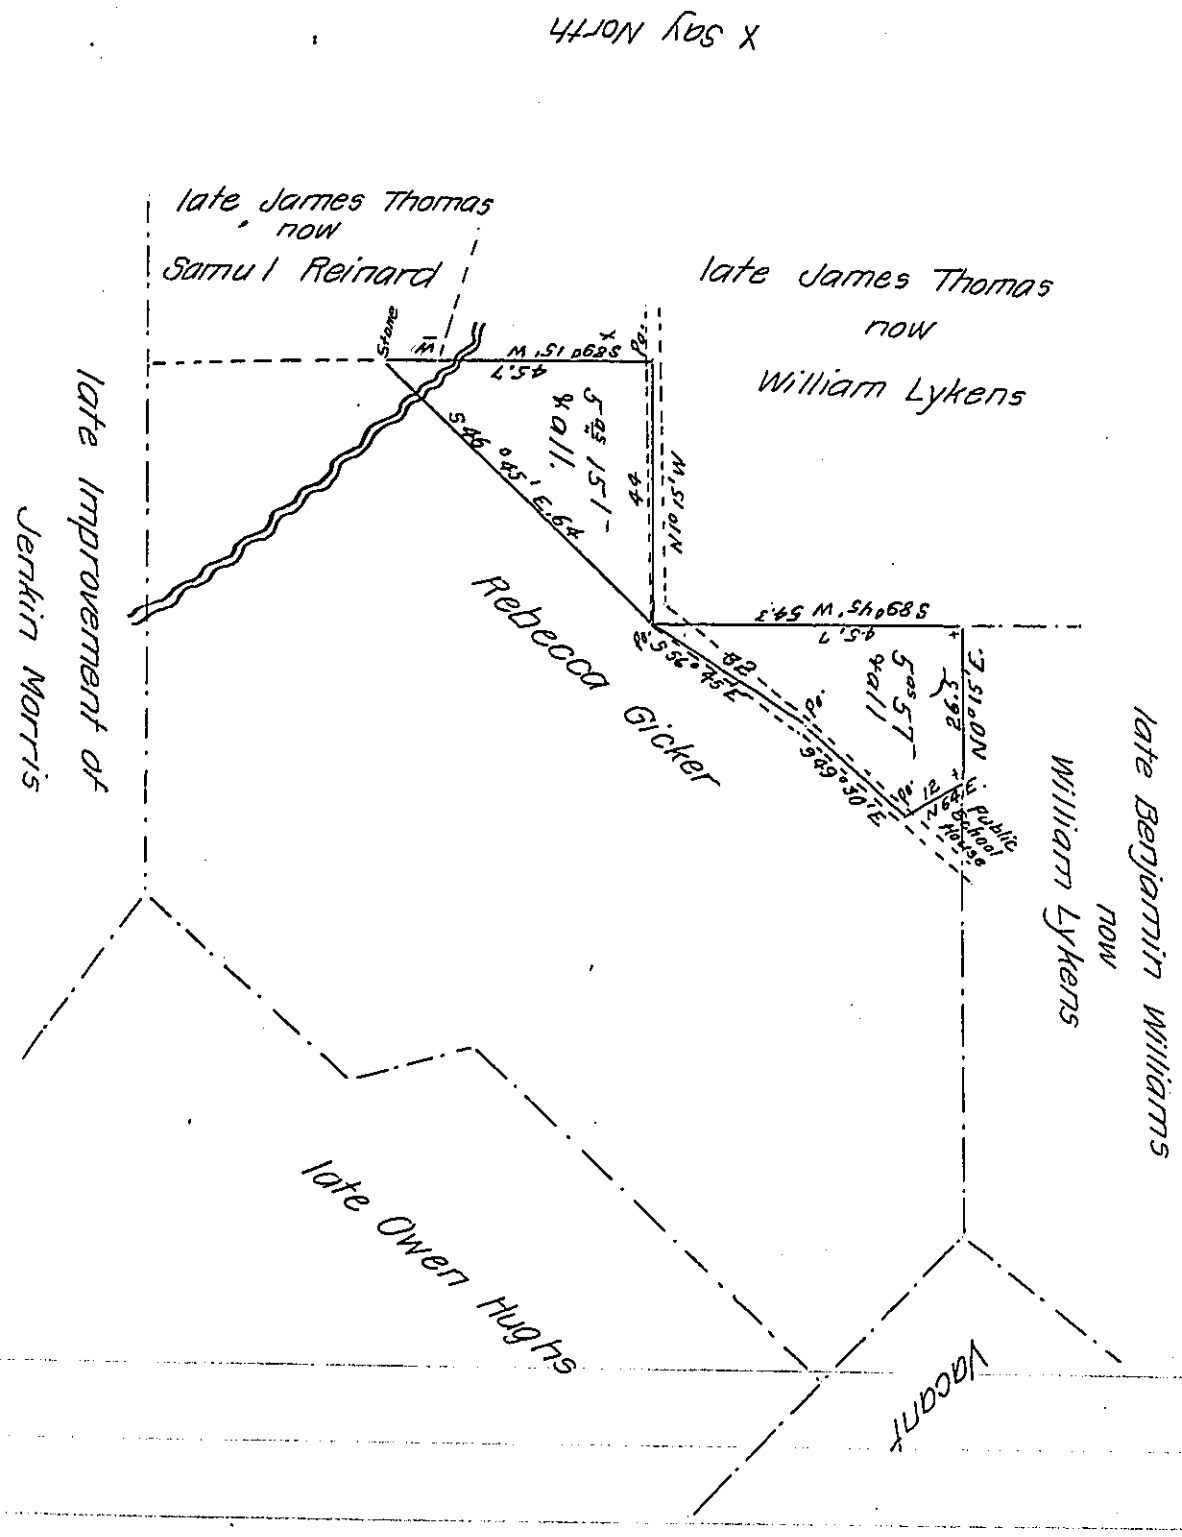

Situate in the Township of Robeson in the County of Berks, Containing Eleven acres and Forty eight perches & allowance of Six per cent being part of Ninety one Acres & Allowance of six per cent. Surveyed unto Mary Hughs in pursuance of a Warrant dated the 17th day of April 1751. Resurveyed the above for William Lykens on the 18th day of October 1864.

To the Hon. James P. Barr — pr. Daniel S. Zacharias

Surveyor General — C.S.

Penn.a

IN TESTIMONY that the above is a copy of the original remaining on file in the Department of Internal Affairs of Pennsylvania, made comformably to an Act of Assembly approved the 16th day of February 1833, I have hereunto set my hand and caused the Seal of said Department to be affixed at Harrisburg, this Third day of June 1907

Henry Houck.

Secretary of Internal Affairs.