FORM No 1.

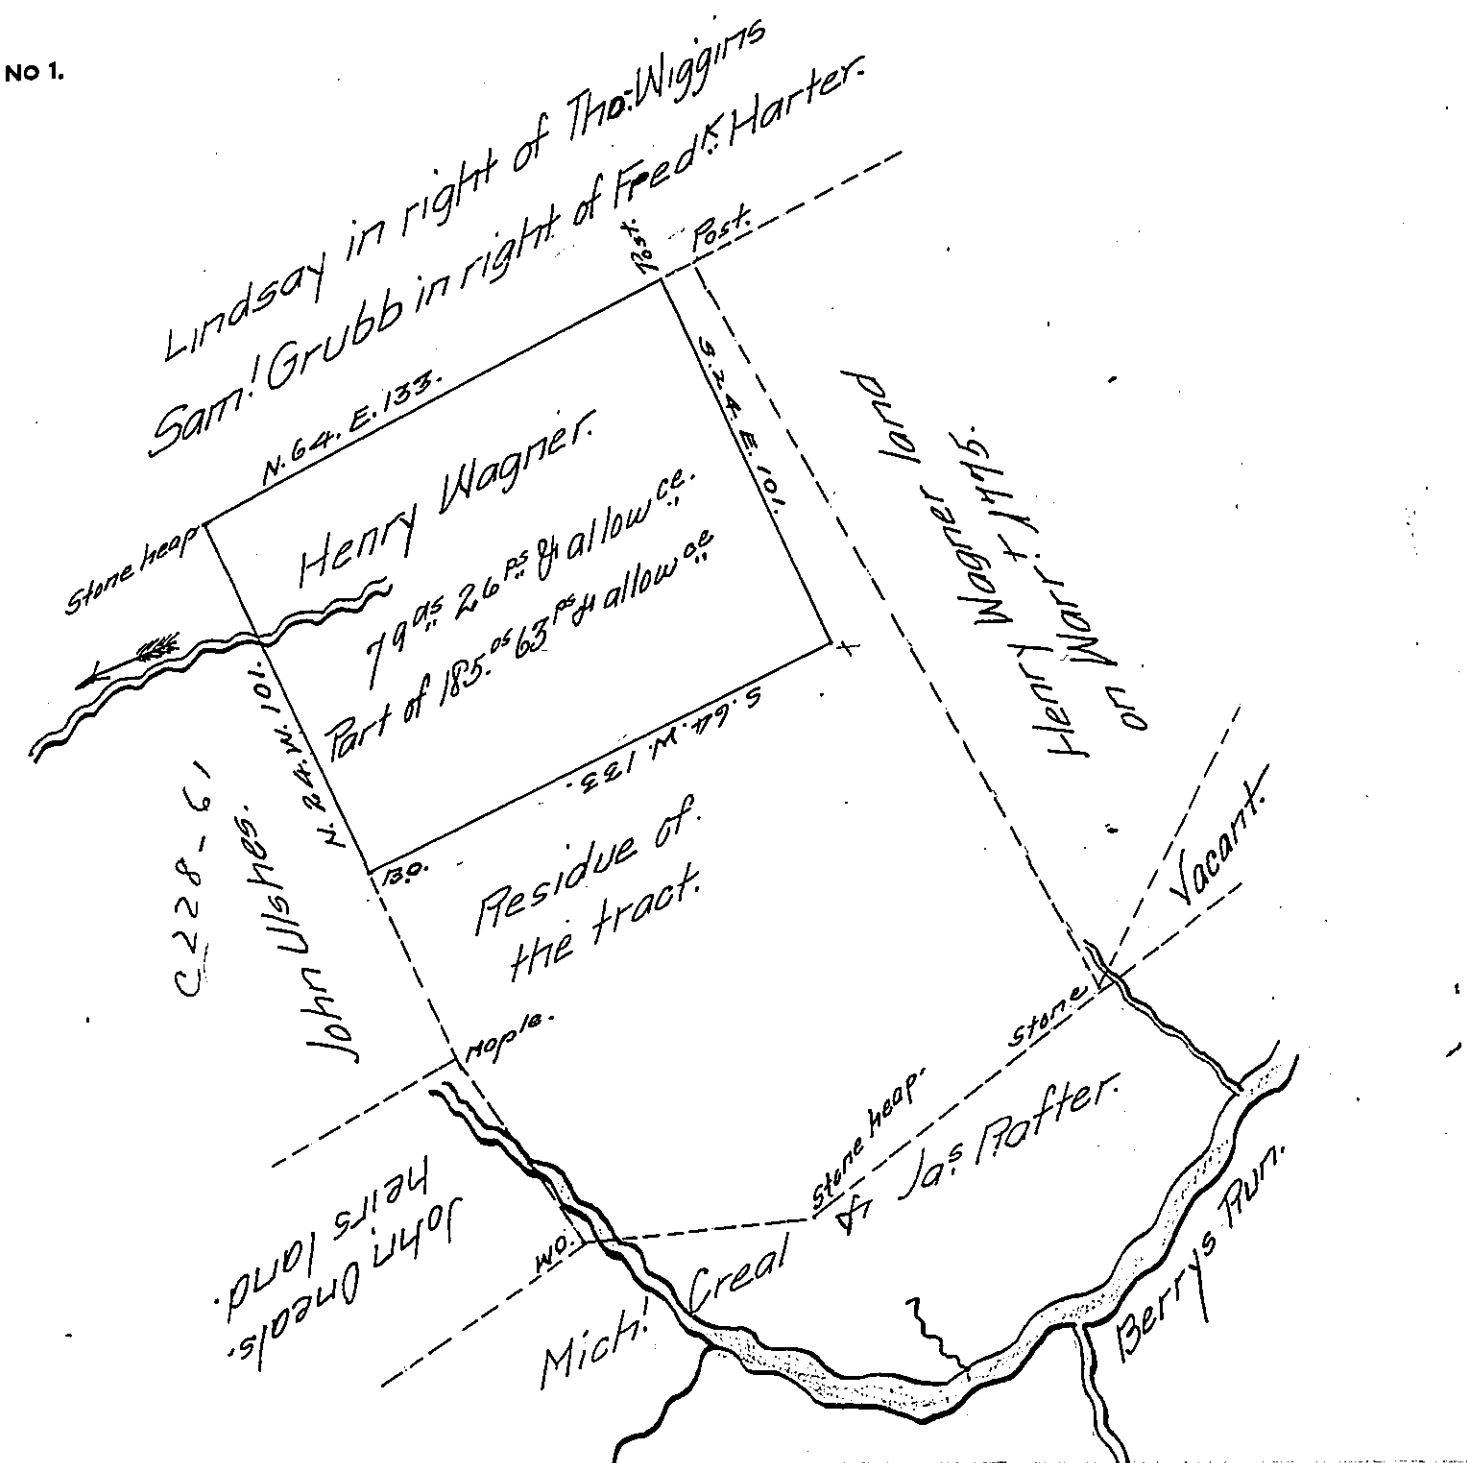

The above draught des- -cribes a tract of Land situate in Liverpool Township Perry County (formerly Greenwood Township Cumberland County) and contains 79 as. 26 ps and allowance part of 185 as. 63 ps and Allowance. Surveyed in pursuance of a warrant for 140 as. dated the 16th February 1786. Granted to Henry Wagner and now Surveyd and decieded for John Pines the present owner of said part the 7th April 1824.

pr. G. Monroe D.S.
Perry County.

To Sam.l Cochran Esquire
Surveyor Gen.l Penn.a

IN TESTIMONY that the above is a copy of the original remaining on file in the Department of Internal Affairs of Pennsylvania, made conformably to an Act of Assembly approved the 16th day of February, 1833, I have hereunto set my Hand and caused the Seal of said Department to be affixed at Harrisburg, this nineteenth *day of* July, *1907.*

Henry Houck,
Secretary of Internal Affairs.