FORM No 1.

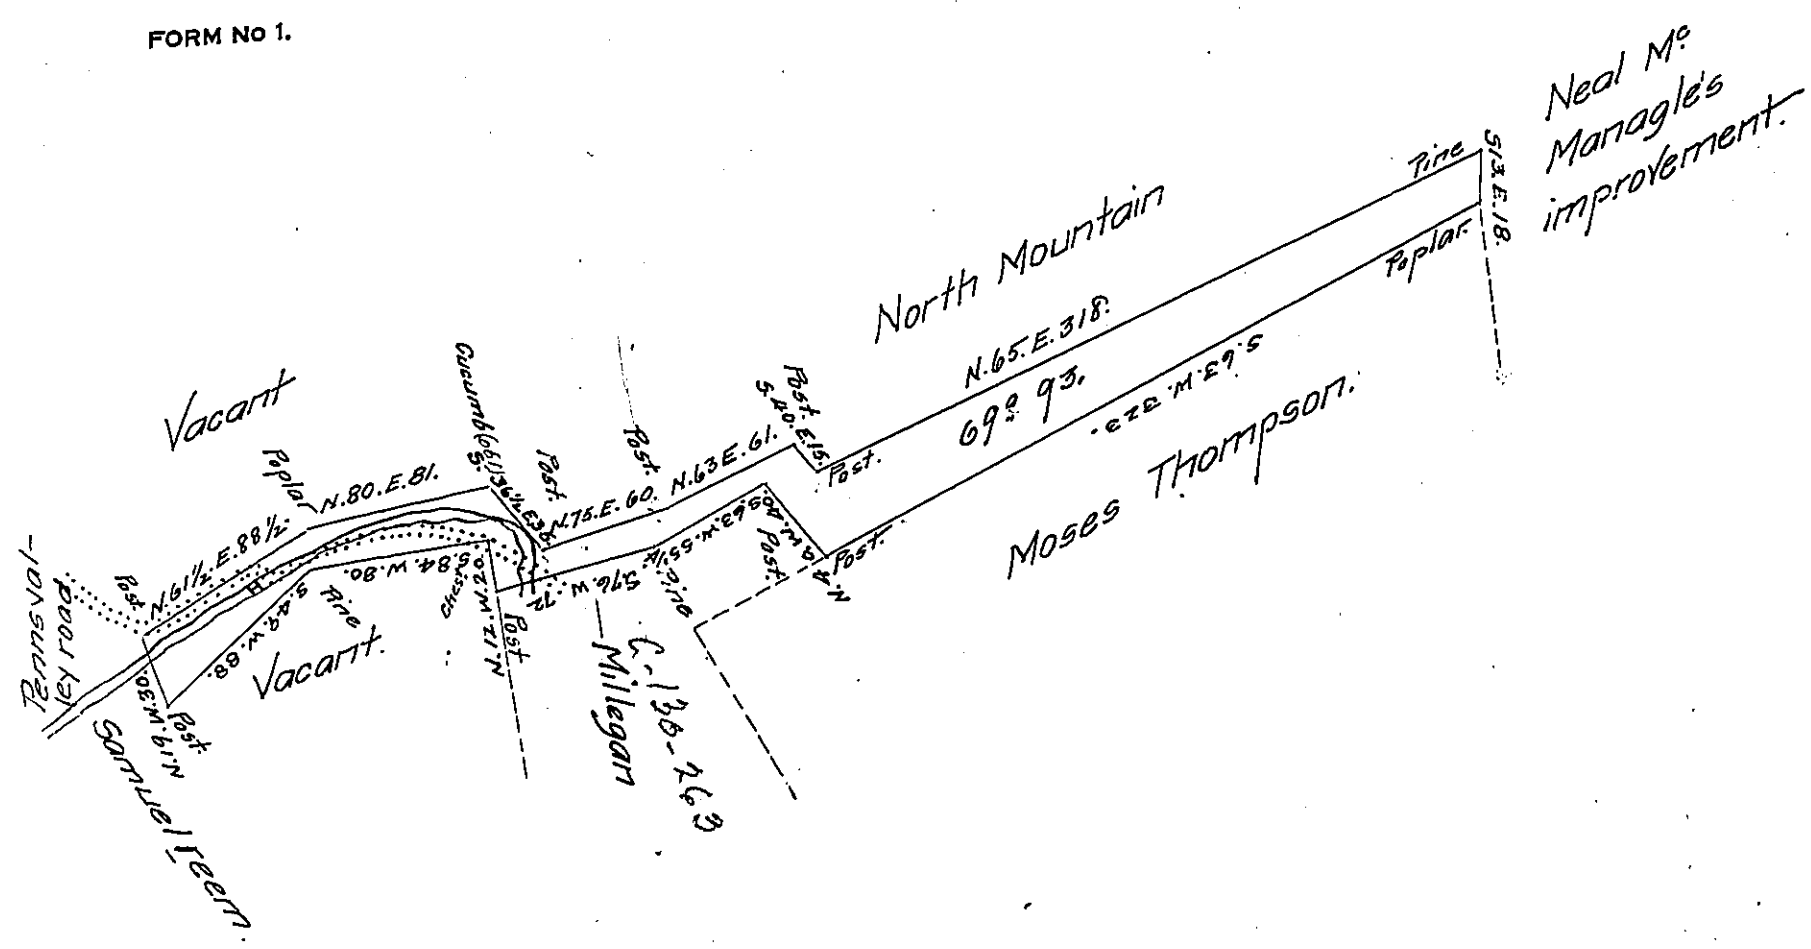

Draught of sixty nine acres and ninety three perches of land with six per Cent for roads &c. Situate in Armagh Township in Mifflin county which appears to have been surveyed 16th February 1794 in pursuance of a Warrant to Moses Thompson dated 1st March 1793 for 100ª Examined 20th February 1870.

Michael M. Monahon D.S.

Andrew Porter Esquire
Surveyor General of Pennsylvania

IN TESTIMONY that the above is a copy of the original remaining on file in the Department of Internal Affairs of Pennsylvania, made conformably to an Act of Assembly approved the 16th day of February, 1833, I have hereunto set my Hand and caused the Seal of said Department to be affixed at Harrisburg, this twenty seventh *day of* May *1907.*

Henry Houck

Secretary of Internal Affairs.