FORM No. 1.

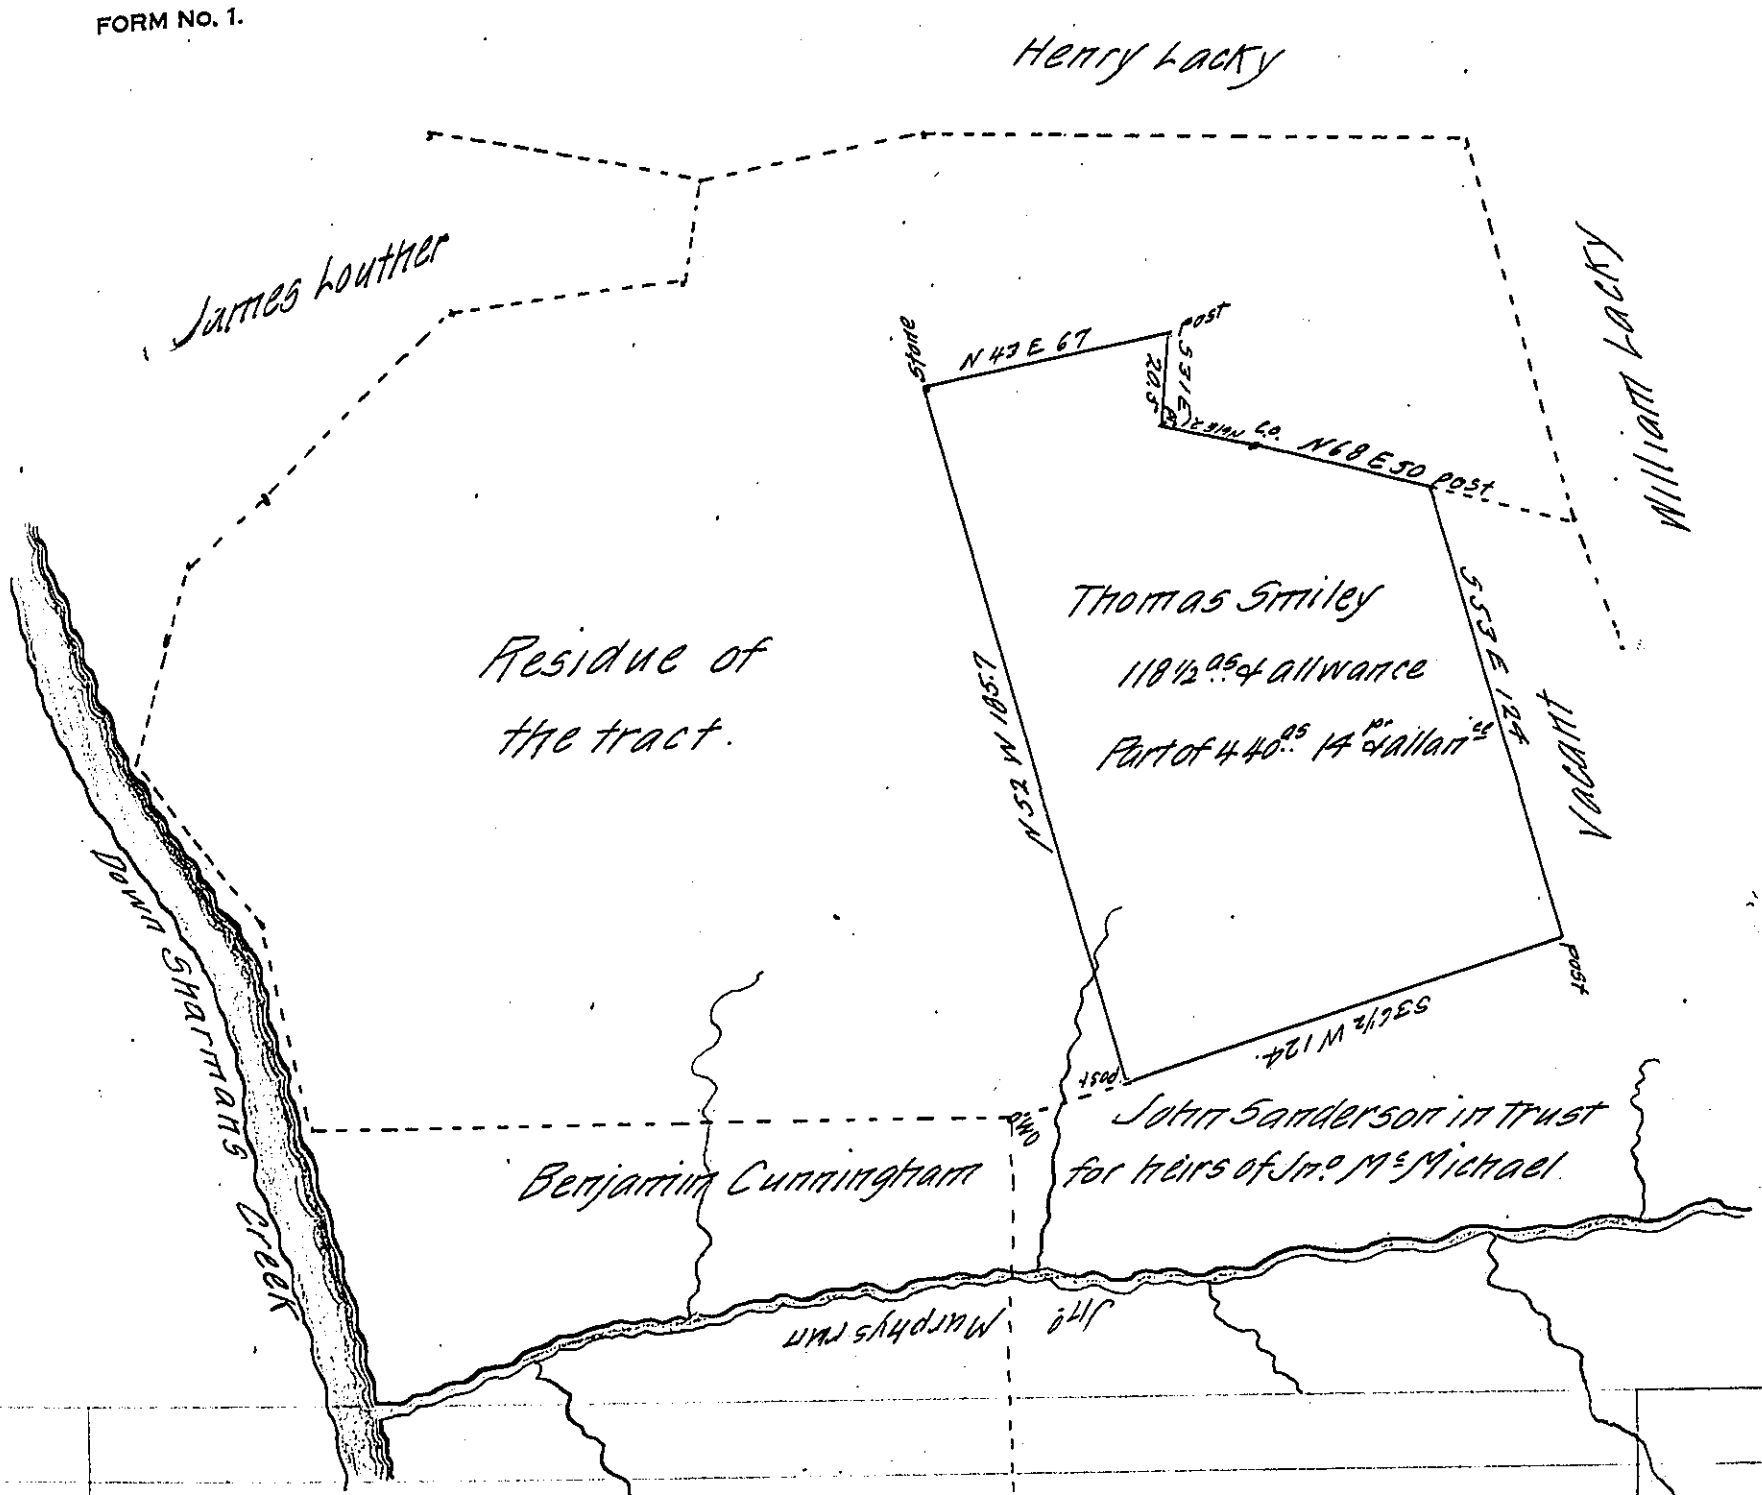

The draught of a tract of land Situate in Rye Township Perry County containing one hundred eighteen acres & a half Part of four hundred forty acres and fourteen perches and allowance Surveyed in pursuance of a Warrant for 400 ac. dated the 12th day of March A.D. 1793 Granted to Thomas Smiley The above part surveyd and divided off for Wm Murphy the 31st day of May 1822

To Gabriel Hiester Esq.r
Surveyor Gen.l
of Penn.a

Pr G Monroe D.S.

IN TESTIMONY that the above is a copy of the original remaining on file in the Department of Internal Affairs of Pennsylvania, made comformably to an Act of Assembly approved the 16th day of February 1833, I have hereunto set my hand and caused the Seal of said Department to be affixed at Harrisburg, this fourth *day of* June *1907*

Henry Hoch

Secretary of Internal Affairs.