FORM NO 1.

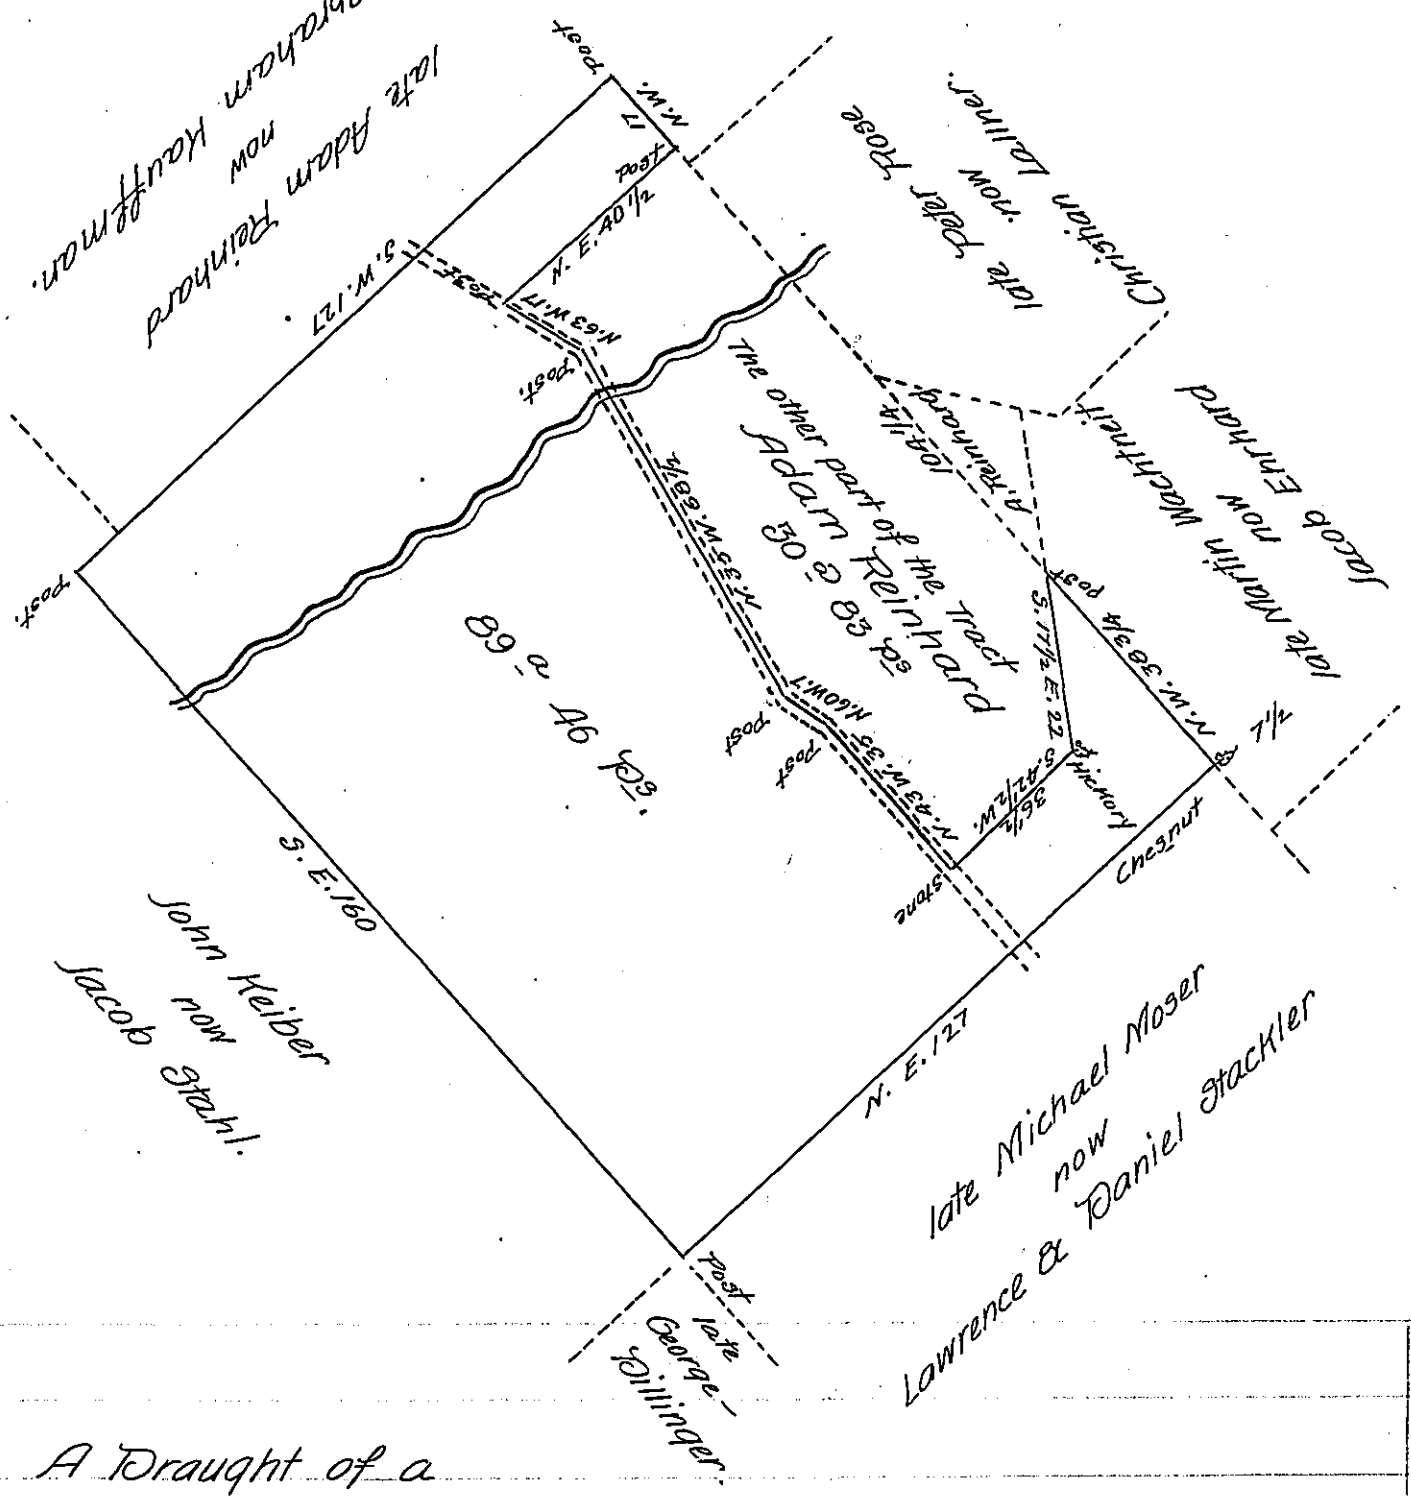

A Draught of a Tract of Land situate in Upper Milford Township in the County of Lehigh containing Eighty nine Acres and forty six perches and allowance of 6 P Cent &c^a being part of one hundred and nineteen Acres and one hundred and twenty nine perches originally surveyed to Martin WhiteKnight by warrant dated the 26^th day of June 1734. Surveyed off for Jacob Ehrhard the 17th. day of May 1822.

P. Peter Rhoads, D. S.

Samuel Cochran, Esq^r.
Surveyor General.

IN TESTIMONY that the above is a copy of the original remaining on file in the Department of Internal Affairs of Pennsylvania, made conformably to an Act of Assembly approved the 16th day of February, 1833, I have hereunto set my Hand and caused the Seal of said Department to be affixed at Harrisburg, this second day of July 1907.

Henry Houck

Secretary of Internal Affairs.