FORM No 1.

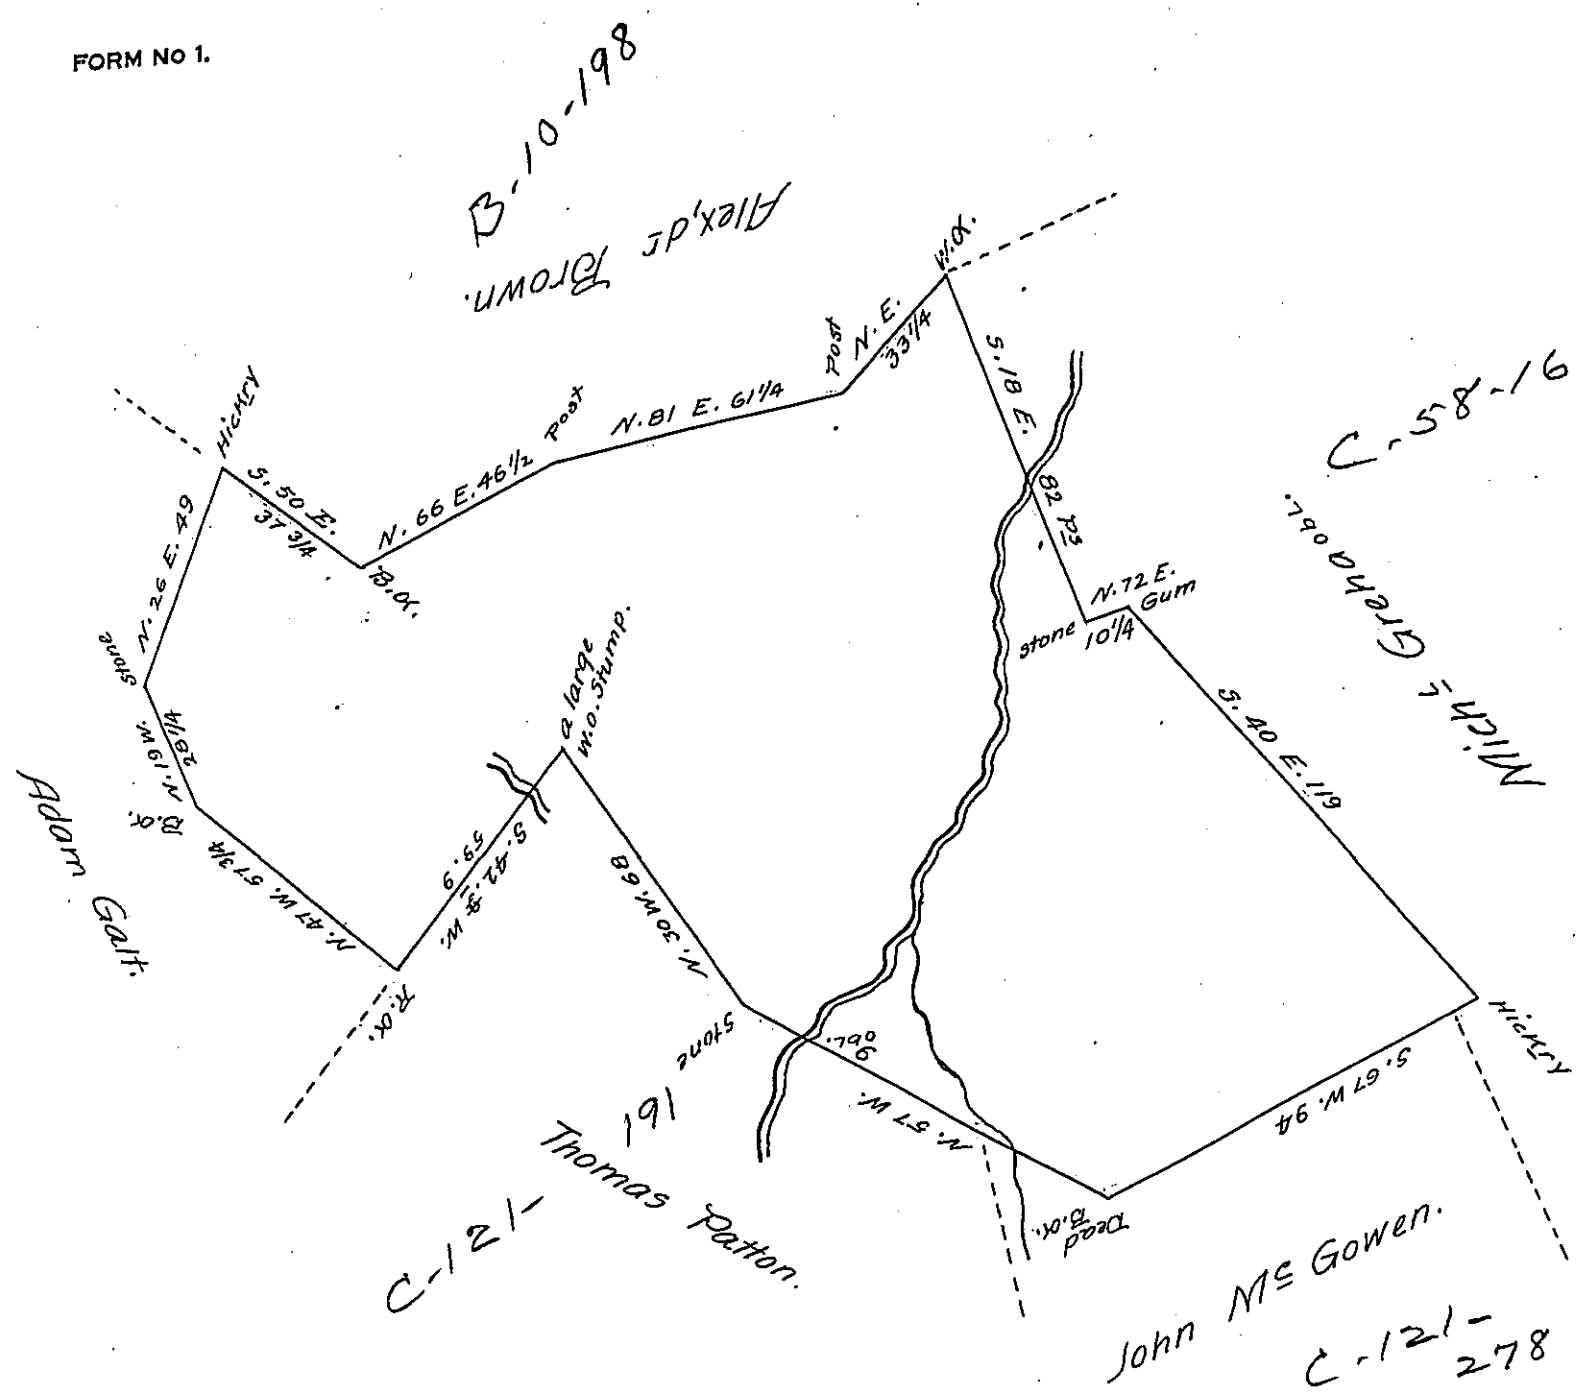

A Draught of a Piece or Tract of Land situate in Salisbury Township in the County of Lancaster Containing One Hundred & Sixty Acres and one Quarter, and the usual allowance of six Pr Cent for roads &c. Resurveyed the 18th day of July A.D. 1785 for Hugh Thompson Jur in right of Hugh Thompson Ser by virtue of a Warrant Dated the 25th day of January Anno Domini 1743.

Pr Henry Ream, D.S.

To John Lukens, Esqr.
S.G.L.

IN TESTIMONY that the above is a copy of the original remaining on file in the Department of Internal Affairs of Pennsylvania, made conformably to an Act of Assembly approved the 16th day of February, 1833, I have hereunto set my Hand and caused the Seal of said Department to be affixed at Harrisburg, this fourteenth *day of* May *1907.*

Henry Houck

Secretary of Internal Affairs.