FORM NO 1.

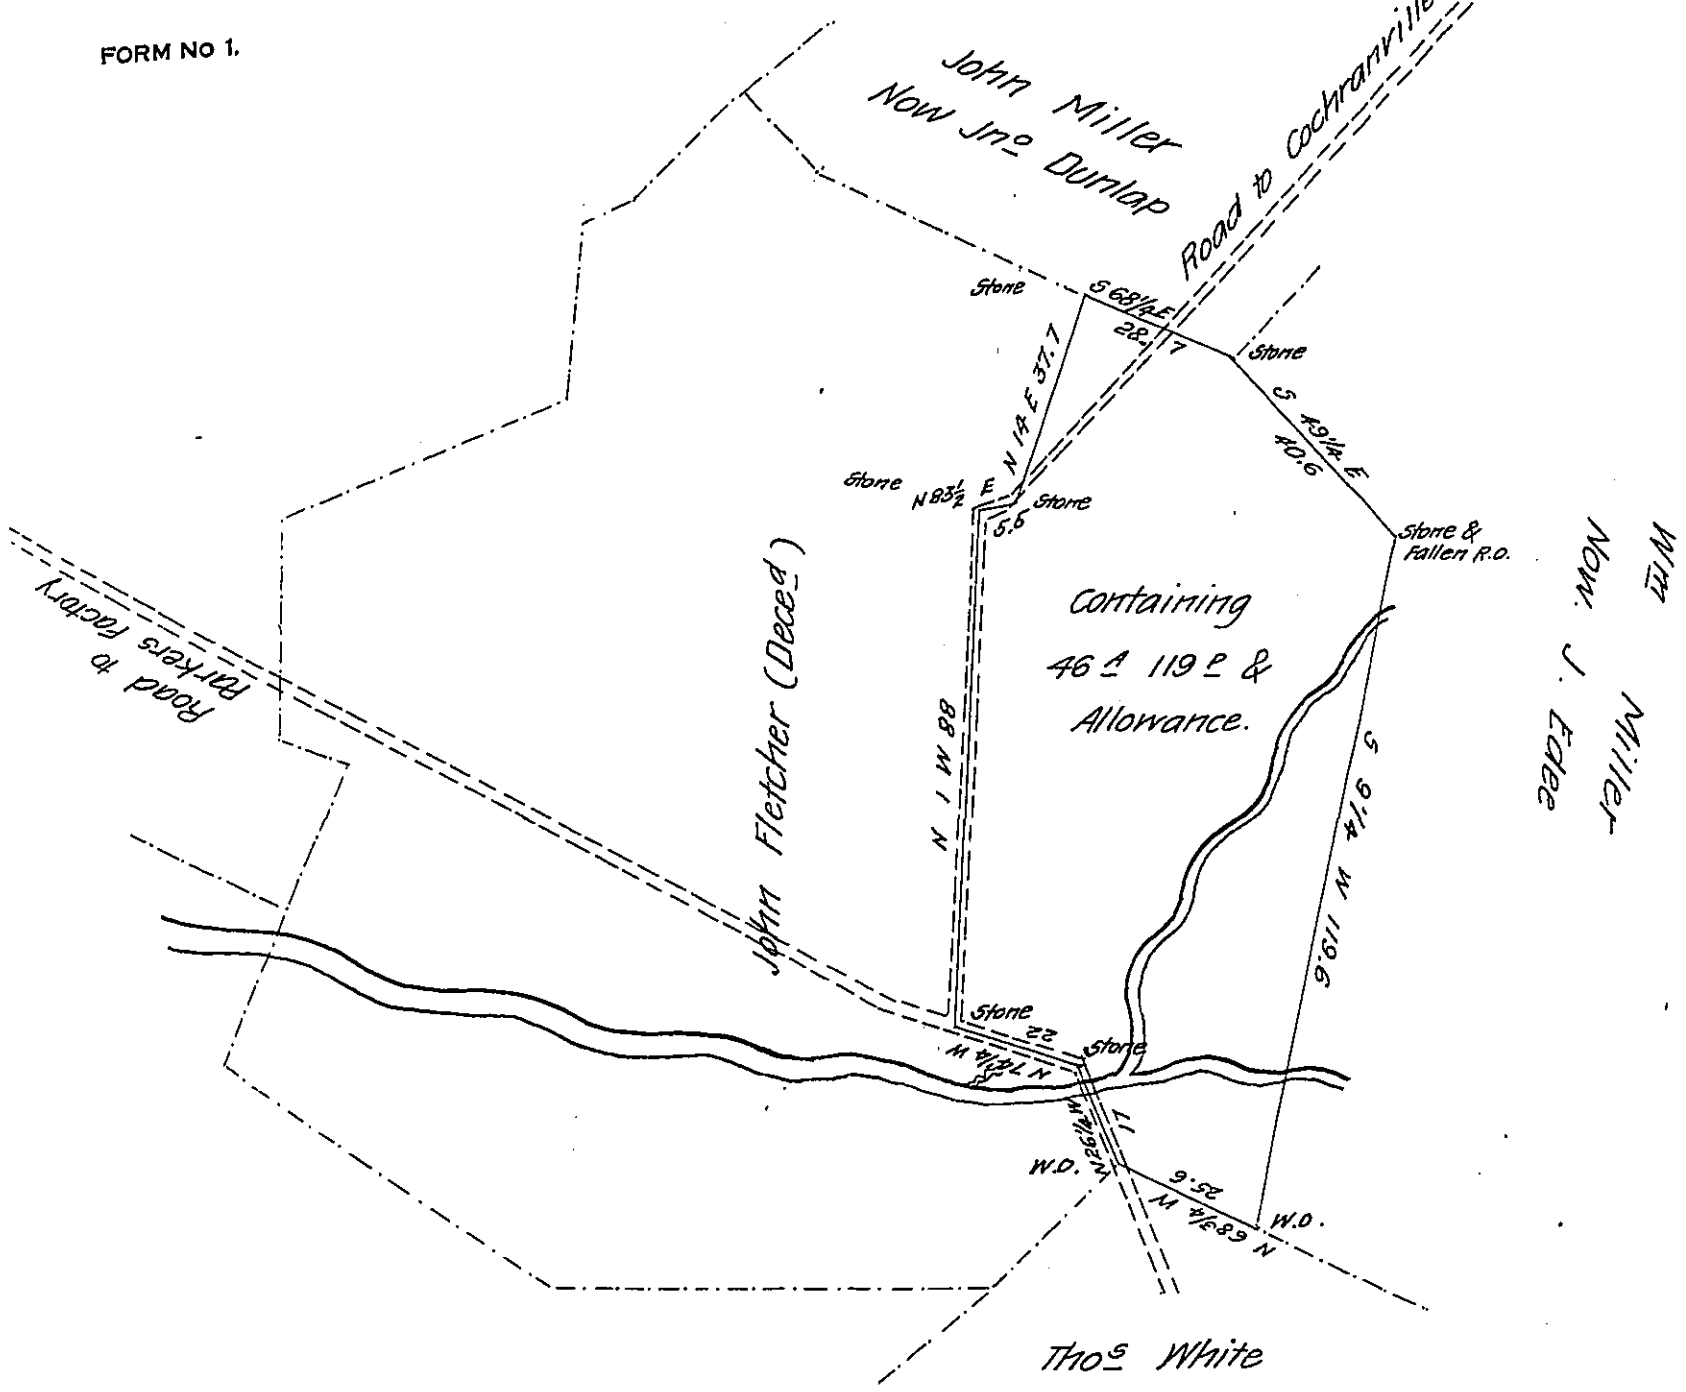

The above draught describes a tract of land Containing 46 Acres & 119 perches & allowance Situate in Upper Oxford Township Chester County which is part of a large tract of 159 Acres and Allowance originally surveyed April 7th 1747 in pursuance of a Warrant granted to Thomas Hunter the 14th of February 1746 Divided June 19th 1813 for John Fletcher (Dec'd.)

Surveyed June 19th 1837 By

Jesse Evans D.S.

To John Taylor Esqr

Surveyor General

IN TESTIMONY that the above is a copy of the original remaining on file in the Department of Internal Affairs of Pennsylvania, made conformably to an Act of Assembly approved the 16th day of February, 1833, I have hereunto set my Hand and caused the Seal of said Department to be affixed at Harrisburg, this ninth *day of* September *1907*

Henry Hoover

Secretary of Internal Affairs.