FORM No 1.

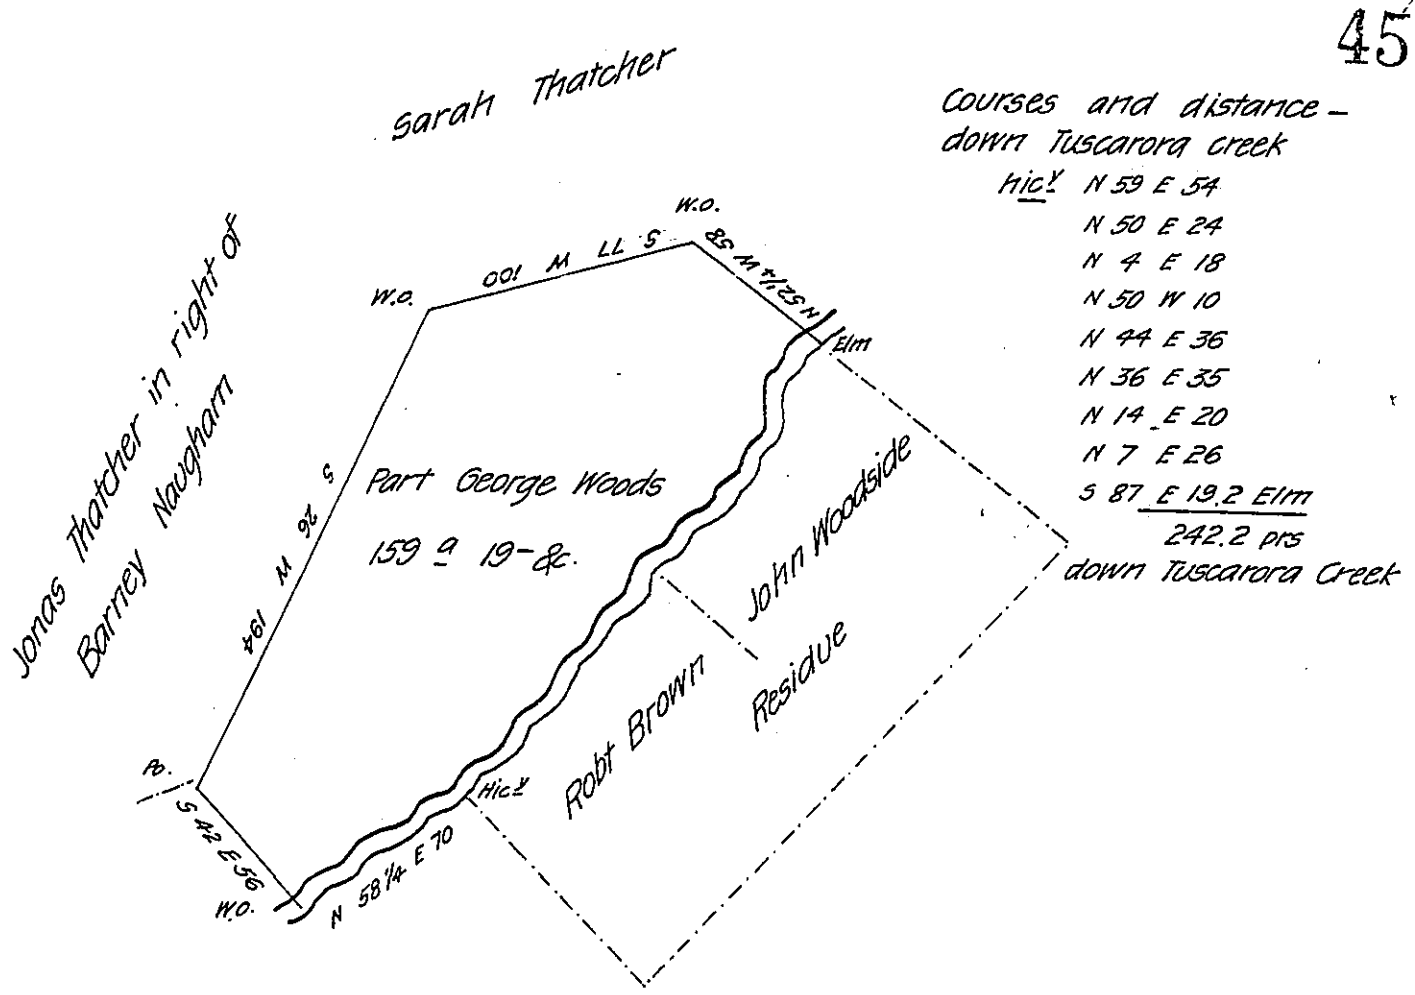


Draught of one hundred & fifty nine acres and nineteen perches of land with 6 pr. Ct Situate in Lack Township Juniata County part of 258 a 152 – &c. surveyed 18th Sept. 1788 in pursuance of a Warrant to George Woods dated the 20th July 1762 and order of the board of the 27 oct. 1766. The above part divided to David Glenn Esq. 29th May 1833 as appears by office papers 24th Feb. 1838

To John Taylor Esquire

Surveyor Gen. of Penna

Wm. Mc Alister D.S.

*IN TESTIMONY* that the above is a copy of the original remaining on file in the Department of Internal Affairs of Pennsylvania, made conformably to an Act of Assembly approved the 16th day of February, 1833, I have hereunto set my Hand and caused the Seal of said Department to be affixed at Harrisburg, this twenty sixth day of September 1907

Henry Houck

*Secretary of Internal Affairs.*