FORM No 1.

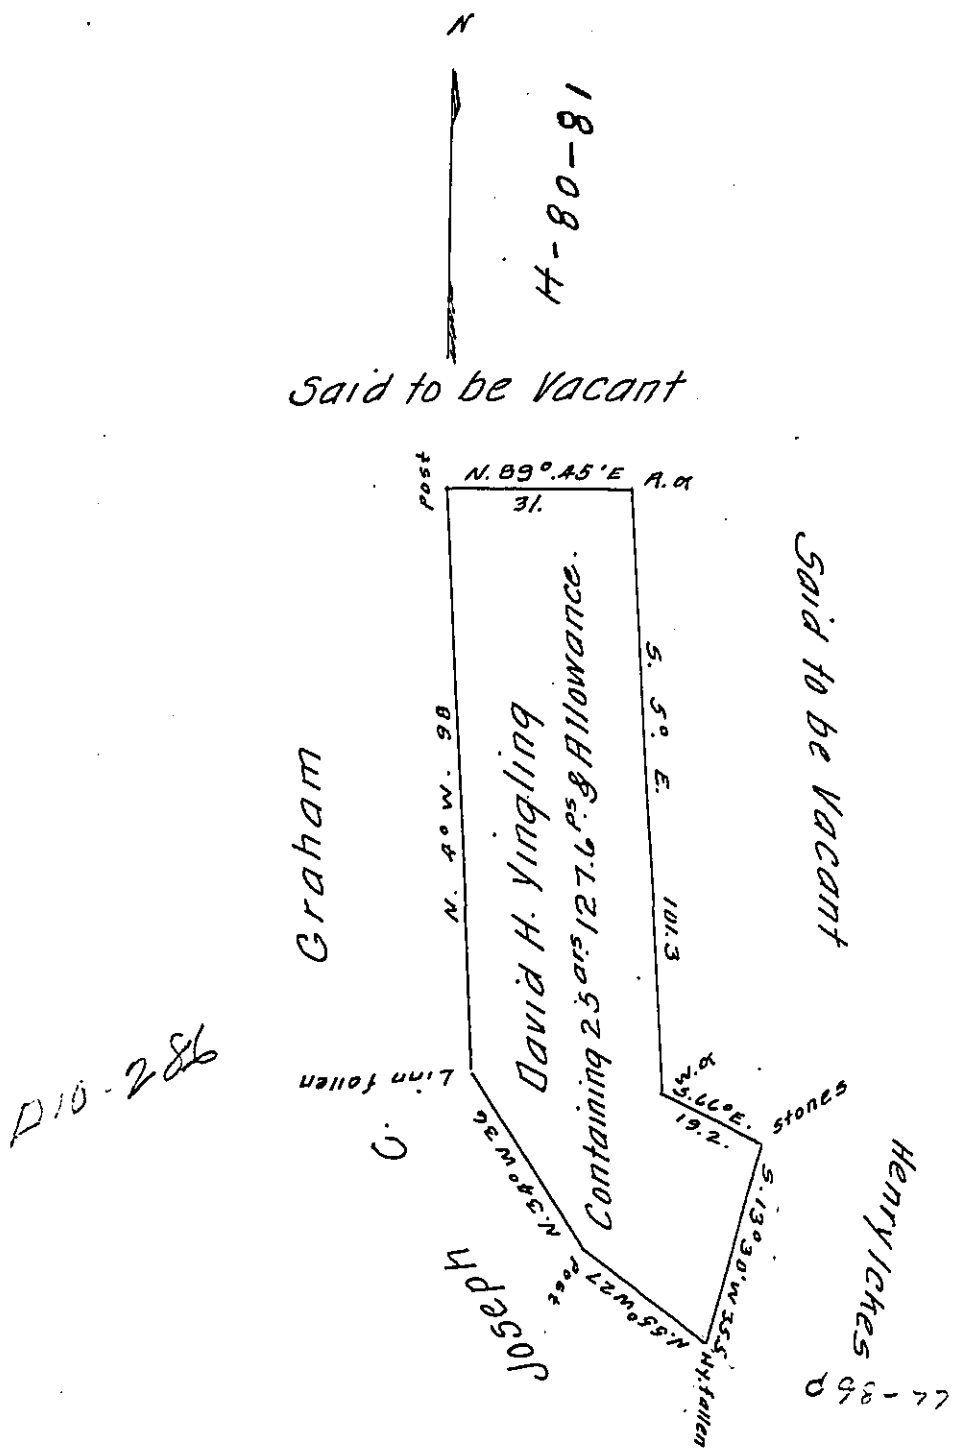

Draft of a Small tract of Land Situate in Greenfield Township Blair County Pennᵃ Containing Twenty five Acres. One hundred and twenty Seven and Six tenth perches And Allowance of Six per Cent &c. Surveyed the 28th day of October A. D. 1879. In pursuance of a Warrant granted to David H. Yingling. dated the 5th day of July A. D. 1878.

To A. K. Dunkle
Secᵞ of Internal Affairs

Jno. M. Gibboney C. S.

IN TESTIMONY that the above is a copy of the original remaining on file in the Department of Internal Affairs of Pennsylvania, made conformably to an Act of Assembly approved the 16th day of February, 1833, I have hereunto set my Hand and caused the Seal of said Department to be affixed at Harrisburg, this third *day of* September *1907.*

Henry Houck,

Secretary of Internal Affairs.