FORM NO. 1.

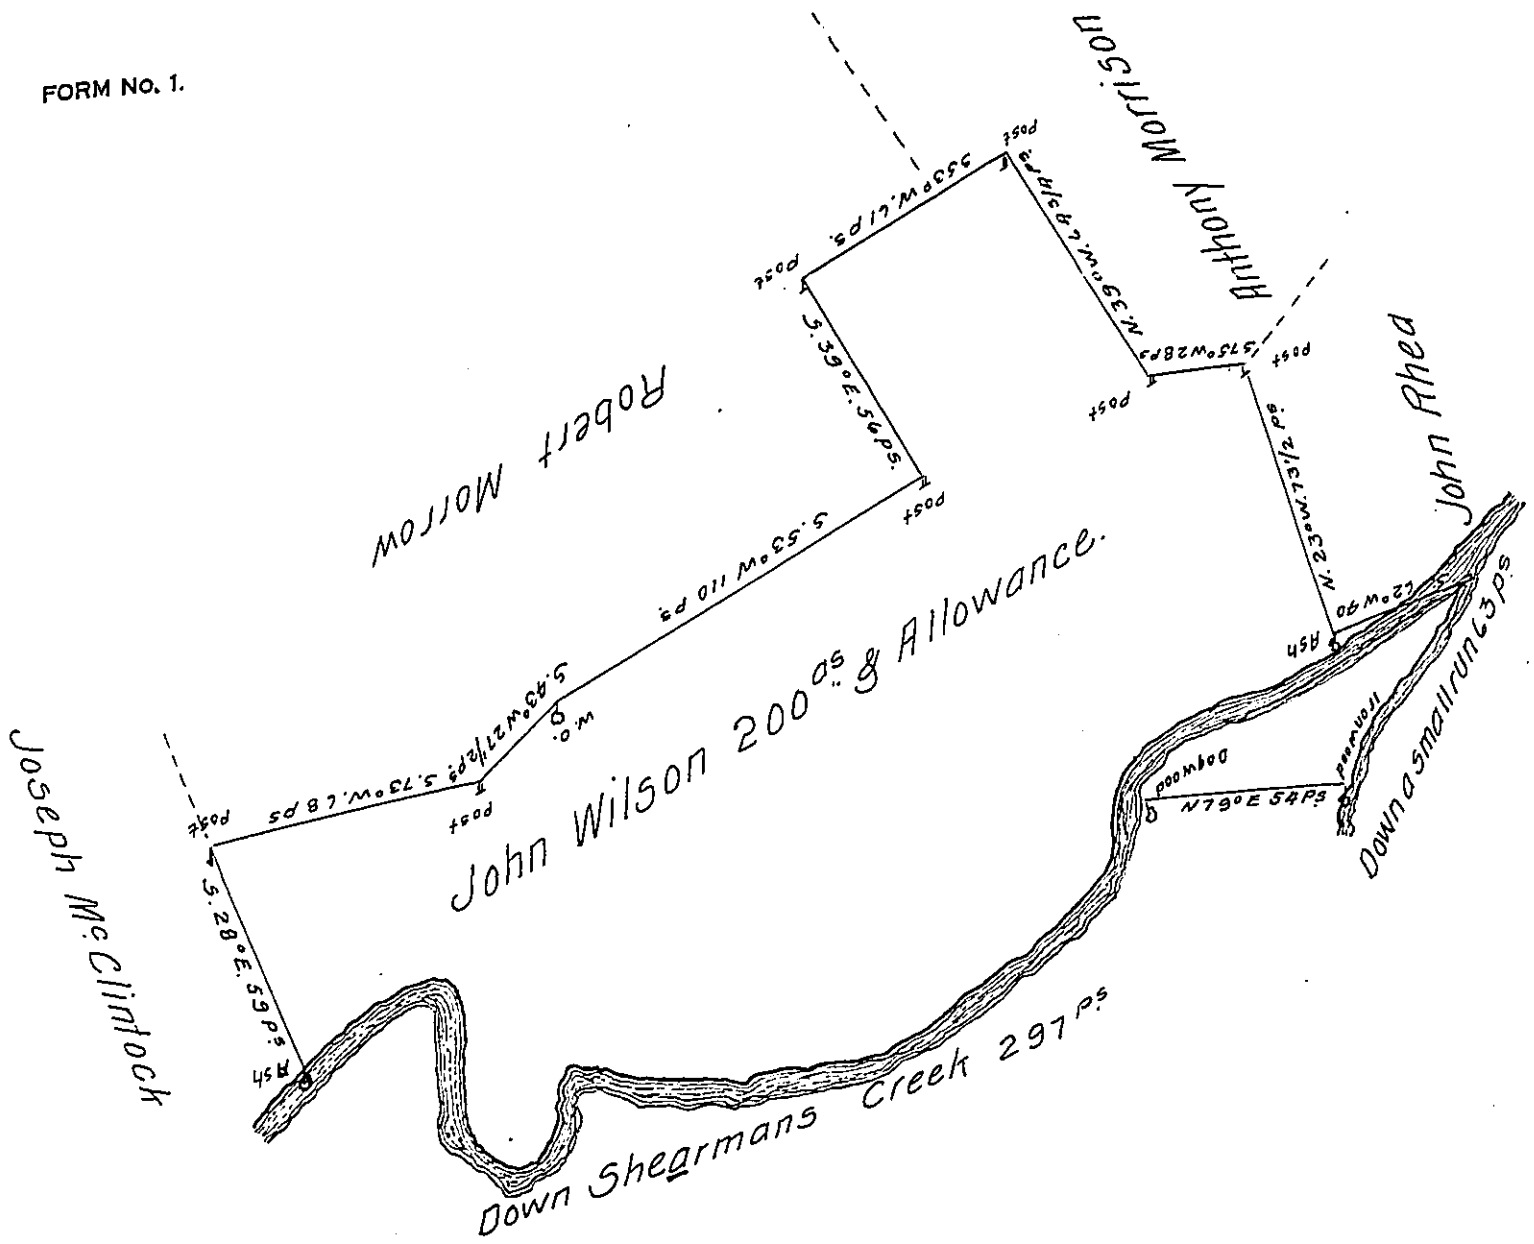

A Draught of a Tract of Land Situate in Tybaine Township Cumberland County Containing Two Hundred Acres and the usual Allowance of Six ℔ Cent for Roads. Survey'd for John Wilson the 5th Day of December 1768 in Pursuance of the Honourable the Proprietaries Warrant bearing Date the ✻ Day of—

To John Lukens Esq^r
Surveyor General

John Armstrong
D. S.

19 day of Oct^r 1765.

IN TESTIMONY that the above is a copy of the original remaining on file in the Department of Internal Affairs of Pennsylvania, made comformably to an Act of Assembly approved the 16th day of February 1833, I have hereunto set my hand and caused the Seal of said Department to be affixed at Harrisburg, this first day of October 1907.

Henry Houck

Secretary of Internal Affairs.