FORM No 1.

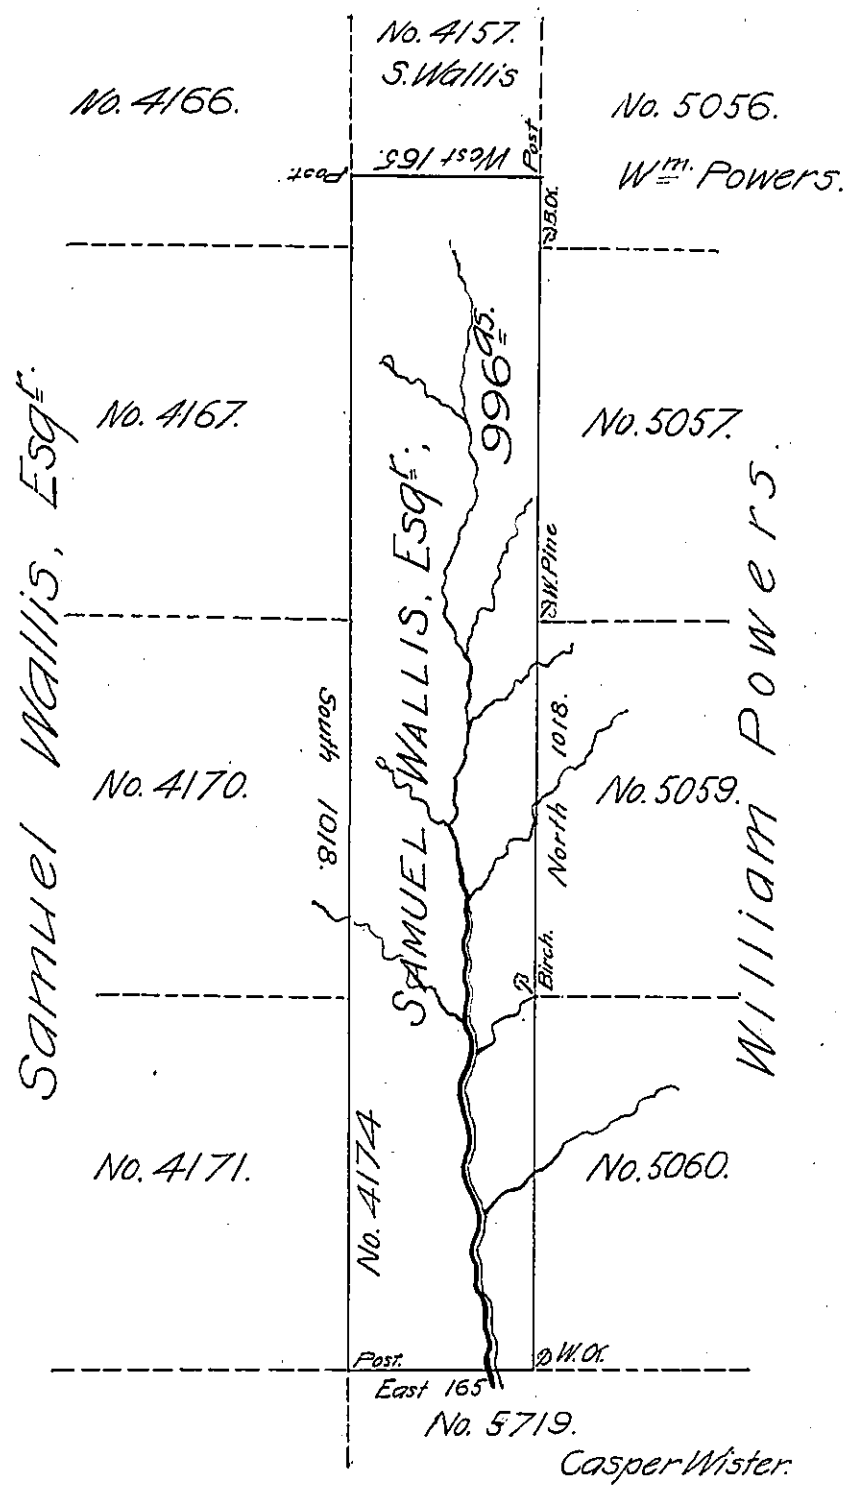

A Draft of a Tract of land situate on the waters of Sinnemahoning in Dist. No. 2 Late Purchase. Surveyed the 1st day of 7th month 1794, for Samuel Wallis, Esqr. on Warrant No. 4174. Dated 2nd of October 1793. Containing nine hundred and ninety Six Acres and the allow-ance of six ⅌ Cent for Roads &c.

William Ellis, D.S.

To Danl. Brodhead, Esqr.
Surr. Genl.

IN TESTIMONY that the above is a copy of the original remaining on file in the Department of Internal Affairs of Pennsylvania, made conformably to an Act of Assembly approved the 16th day of February, 1833, I have hereunto set my Hand and caused the Seal of said Department to be affixed at Harrisburg, this 26th *day of* June, *1907.*

Henry Houck

Secretary of Internal Affairs.