FORM No 1.

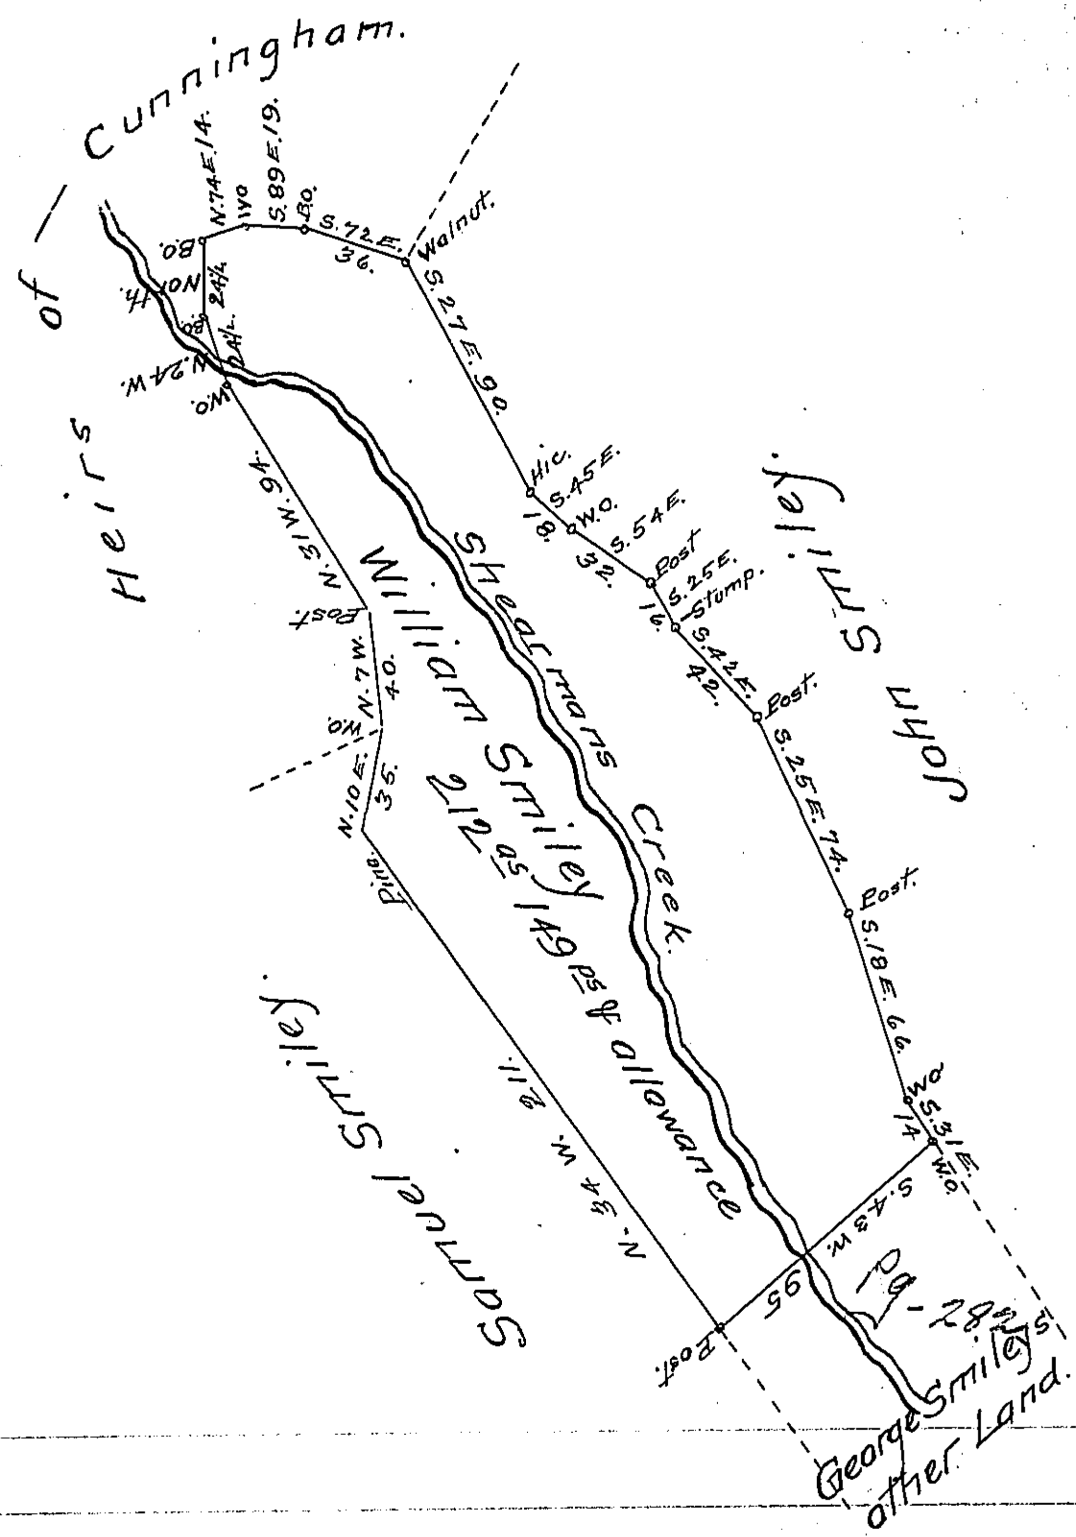

The Draft of a tract of land situate in Rye Township Cumberland County containing Two hundred — twelve acre 149 perches & allowance Surveyed the 16th August 1814 in pursuance of a Warrent granted — William Smiley dated 3d Feby 1755 for 100as No 48.

(The above tract was surveyd before)

To Richd T Leech Esquire Surveyr Genl of Pennsylvania — *Robt Clark D.S.*

IN TESTIMONY that the above is a copy of the original remaining on file in the Department of Internal Affairs of Pennsylvania, made conformably to an Act of Assembly approved the 16th day of February, 1833, I have hereunto set my Hand and caused the Seal of said Department to be affixed at Harrisburg, this twelfth day of November 1907.

Henry Houck

Secretary of Internal Affairs.