FORM No 1.

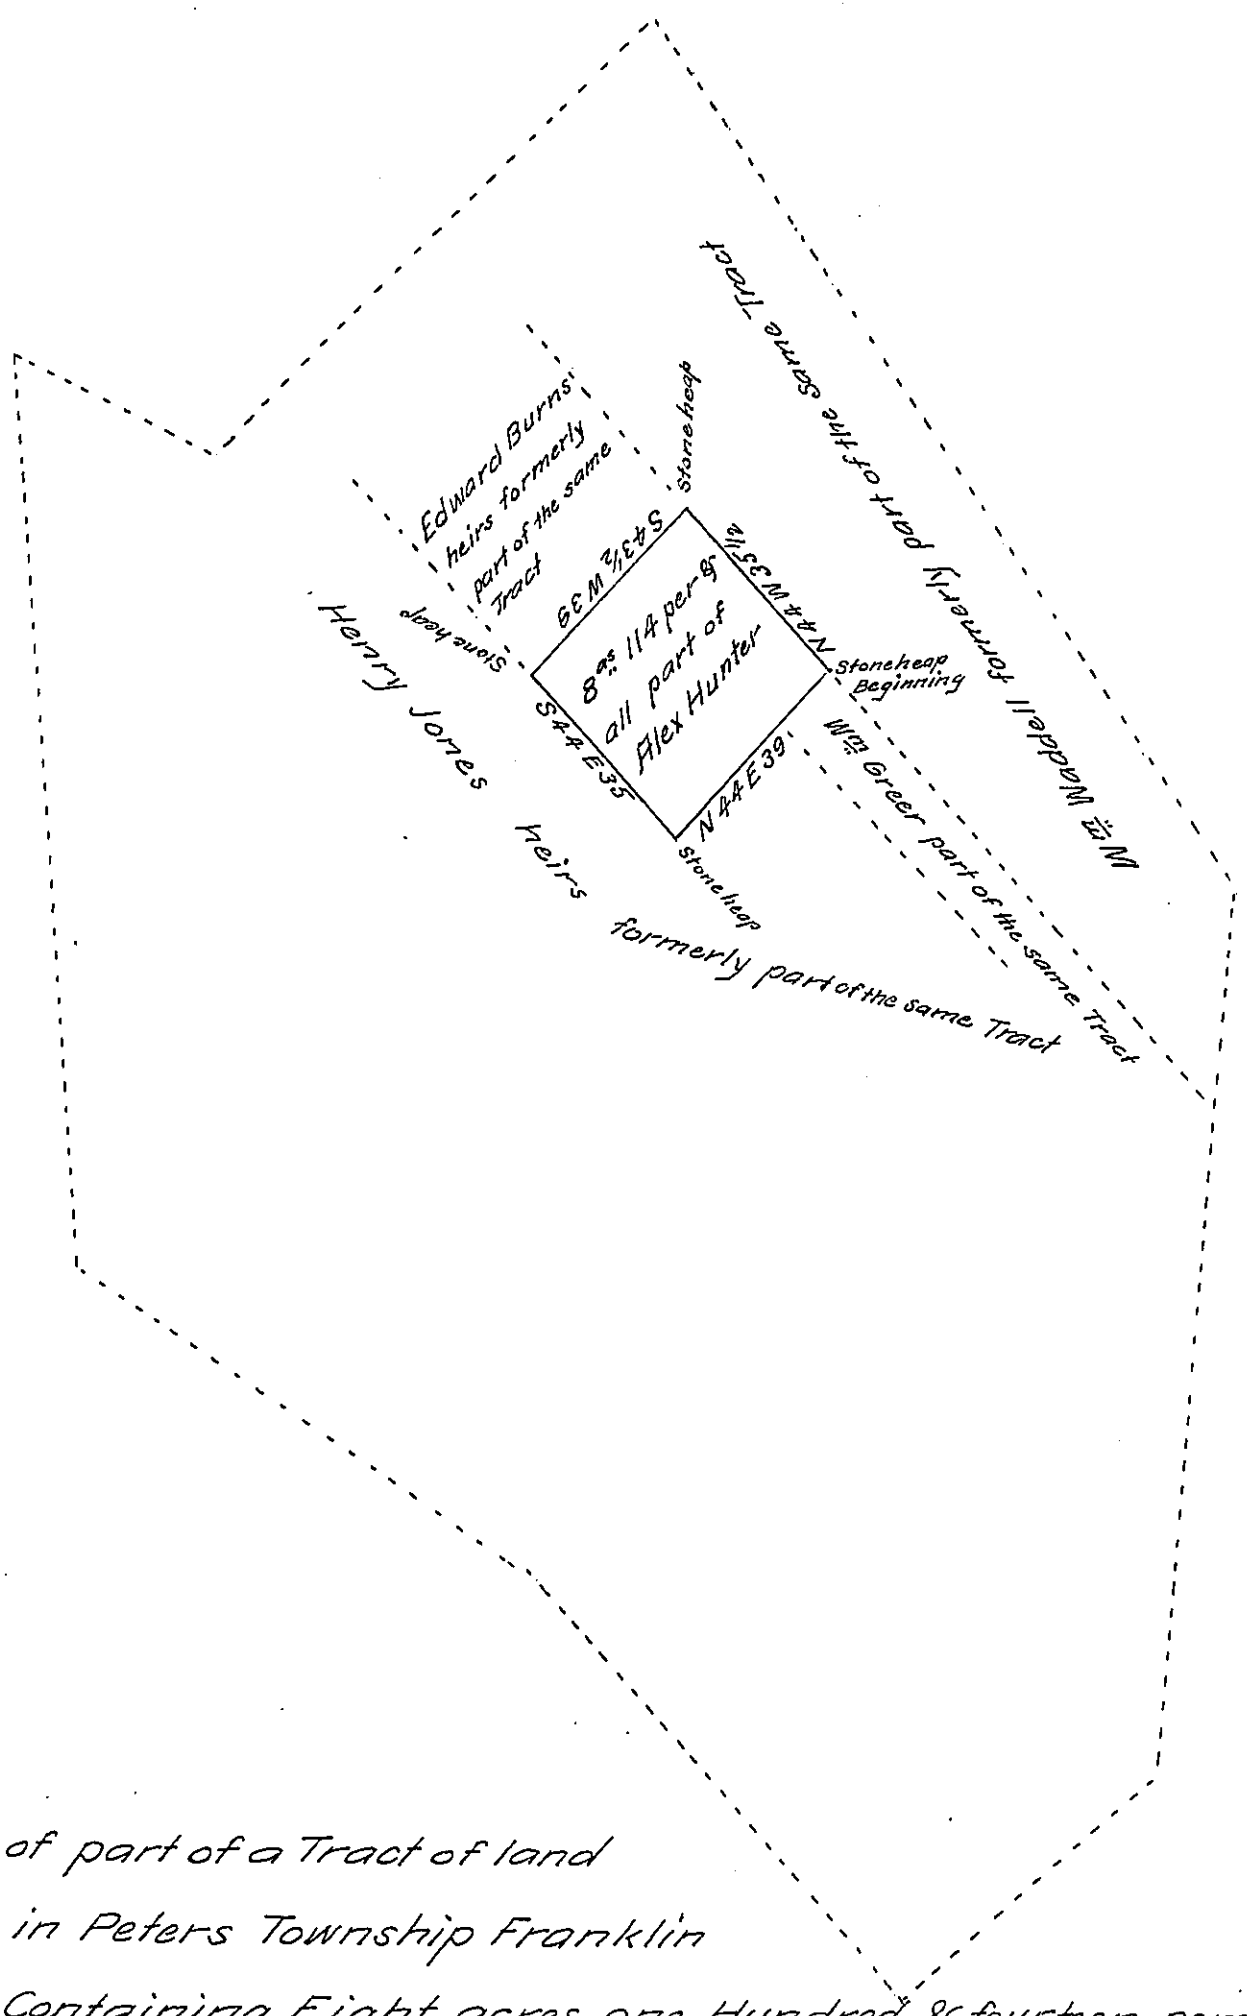

Draft of part of a Tract of land
Situate in Peters Township Franklin
County Containing Eight acres one Hundred & fourteen perches
& allowance of Six per Cent for roads &c Being part of a larger
Tract of 256 ¼ as & all Which was surveyed in pursuance of
Two Warrants Granted Alexander Hunter Dated June 15th
1786 and April 21st 1787 Surveyed and laid off the above
part for James Skiles the 9th of May 1828
To Gabl Hiester Esqr Surr Genl William Hamilton, D.S

IN TESTIMONY that the above is a copy of the original remaining on file in the Department of Internal Affairs of Pennsylvania, made conformably to an Act of Assembly approved the 16th day of February, 1833, I have hereunto set my Hand and caused the Seal of said Department to be affixed at Harrisburg, this twenty seventh day of November 1907.

Henry Houck
Secretary of Internal Affairs.